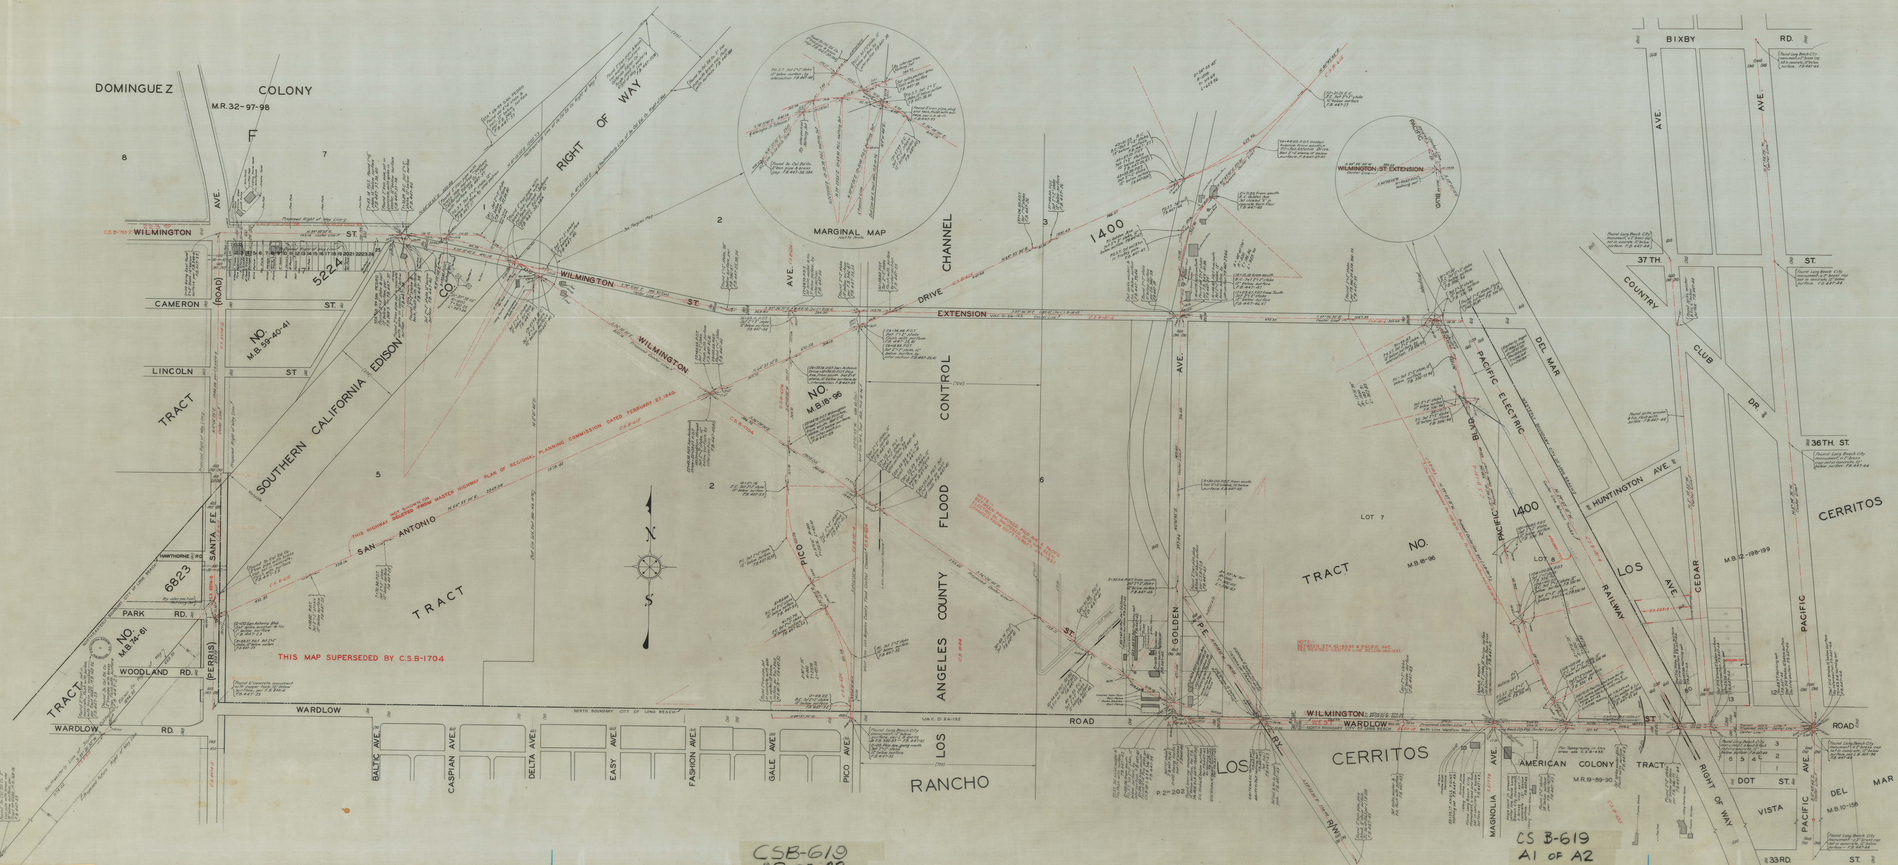

THIS MAP SUPERSEDED BY C.S.B-1704

MAP OF WILMINGTON STREET FROM PERRIS ROAD TO PACIFIC AVENUE

COUNTY SURVEYORS MAP NOB-619

SCALE - 1 INCH = 100 FT.

WORK ORDER NO. 990

J.E. ROCKHOLD - COUNTY SURVEYOR

SURVEYED - OCT. - DEC. - 1930

SURVEYED UNDER INSTRUCTIONS OF THE BOARD OF SUPERVISORS PER ORDER DATED OCTOBER 21, 1930

BEARINGS ARE BASED ON THE BEARING OF PACIFIC BLVD PER C.S.B-1814

F.B. 447 - 23 - 36

FIELD WORK BY... E.A. ROSECRANS

OFFICE WORK BY... D.A. WHITE, F.A. WOOD

CHECKED BY... HUMMINGINS, F.A. WOOD

Dist. 3d

Re Profile of Wilmington Rd. See C.S.B-620-1961

If Widened C.S.B-619-1961

Re Profile of 44 Ave. See Loc. C.S.B-628-1961

If Widened C.S.B-628-1961

Wilmington St. Extension changed to 100 ft. on 10-10-30

Surveyed July 1929 - 1930 MARCH

Checked by

CSB-619
A1 OF A2

CS B-619
A1 OF A2