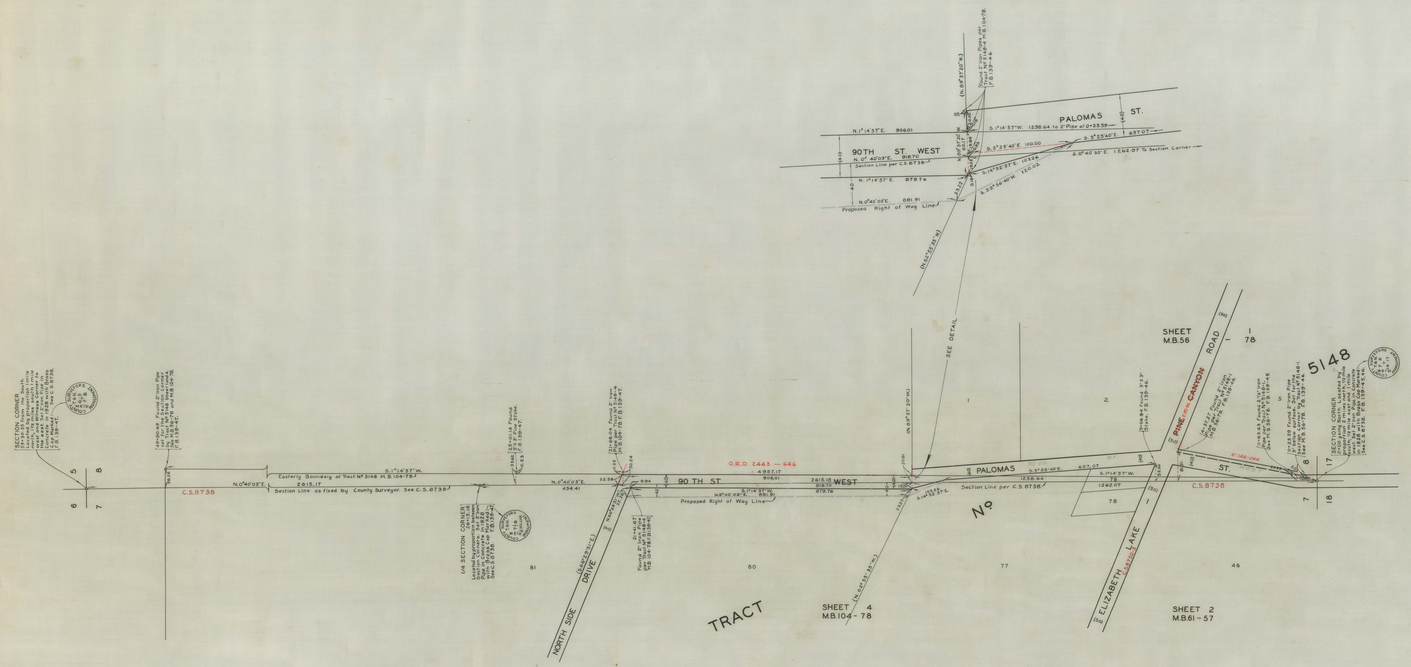

MAP OF PALOMAS STREET AND 90TH STREET WEST IN LOTS 77 AND 80 - TRACT Nº 5148 - M.B. 104-78

COUNTY SURVEYORS MAP Nº B-622.

SCALE :- 1 INCH = 100 FT.

JOB NUMBER 5058

ALFRED JONES - COUNTY SURVEYOR

SURVEYED DEC., 1928

BEARINGS ARE BASED ON THE BEARING OF EAST LINE OF TRACT Nº 5148 AS SHOWN IN M.B. 104-78.

F.B. 139-45-47.

FIELD WORK BY E.A. ROSECRANS.
OFFICE WORK BY H.M. HALL.
CHECKED BY R.R. McPHERSON.

INDEX 64

CSB 622
A2 OF A2

CSB 622
A1 OF A2