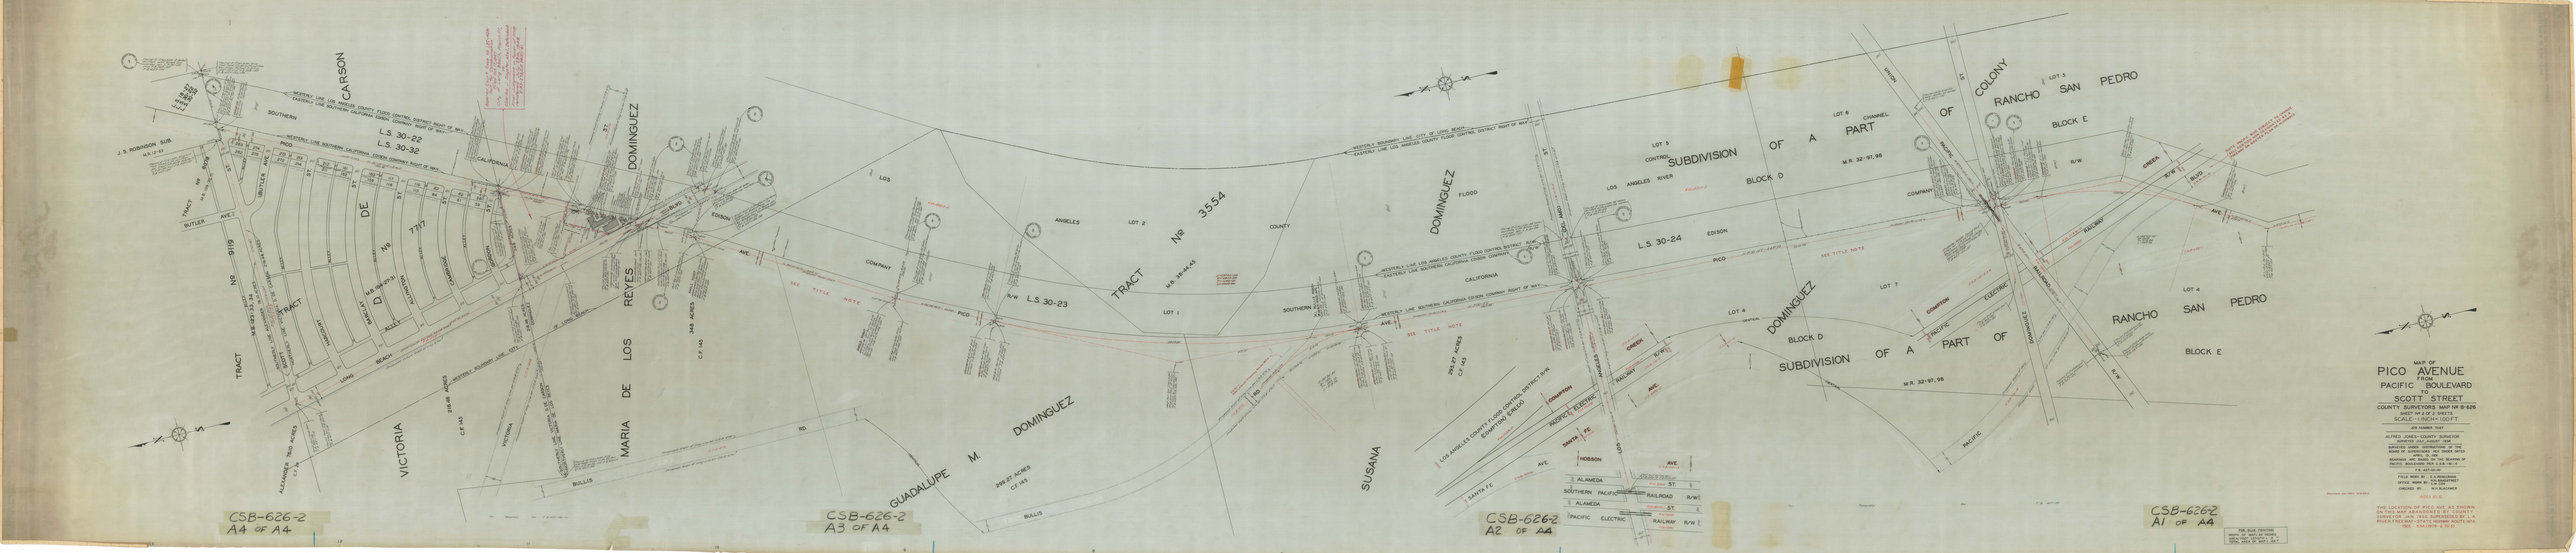

MAP OF
PICO AVENUE
FROM
PACIFIC BOULEVARD
TO
SCOTT STREET
COUNTY SURVEYORS MAP Nº B-626
SHEET Nº 2 OF 2 SHEETS
SCALE: 1 INCH = 100 FT.
JOB NUMBER 1047
ALFRED JONES - COUNTY SURVEYOR
SURVEYED JULY - AUGUST 1950
SUBMITTED UNDER INSTRUCTIONS OF THE BOARD OF SUPERVISORS PER ORDER DATED JANUARY 30, 1950
BEARINGS ARE BASED ON THE BEARING OF PACIFIC BOULEVARD PER L.S.B. 30-4
F.B. 1451-00-00
FIELD WORK BY: L.A. RANGEMAN
OFFICE WORK BY: C.A. SCOTT
CHECKED BY: W.H. BLACKMAN
INDEX NO. 30-B
THE LOCATION OF PICO AVE AS SHOWN ON THIS MAP ABANDONED BY COUNTY SURVEYOR JAN 1950 SUPERSEDED BY L.A. RIVER FREEWAY - STATE HIGHWAY ROUTE 60A.
CODE KMA1879-2 TO 10
FOR BLUE PRINTING
WIDTH OF MAP IN INCHES
VERTICAL DIMENSION 2 FT.
TOTAL AREA OF MAP - 24 FT.
CARSON
DOMINGUEZ
MARIA DE LOS REYES
VICTORIA
GUADALUPE M. DOMINGUEZ
SUSANA
DOMINGUEZ
TRACT Nº 3554
SUBDIVISION OF A PART OF RANCHO SAN PEDRO
COLONY
BLOCK D
BLOCK E
L.S. 30-22
L.S. 30-32
L.S. 30-23
L.S. 30-24
TRACT Nº 9119
TRACT Nº 7717
CSB-626-2
A4 OF A4
CSB-626-2
A3 OF A4
CSB-626-2
A2 OF A4
CSB-626-2
A1 OF A4