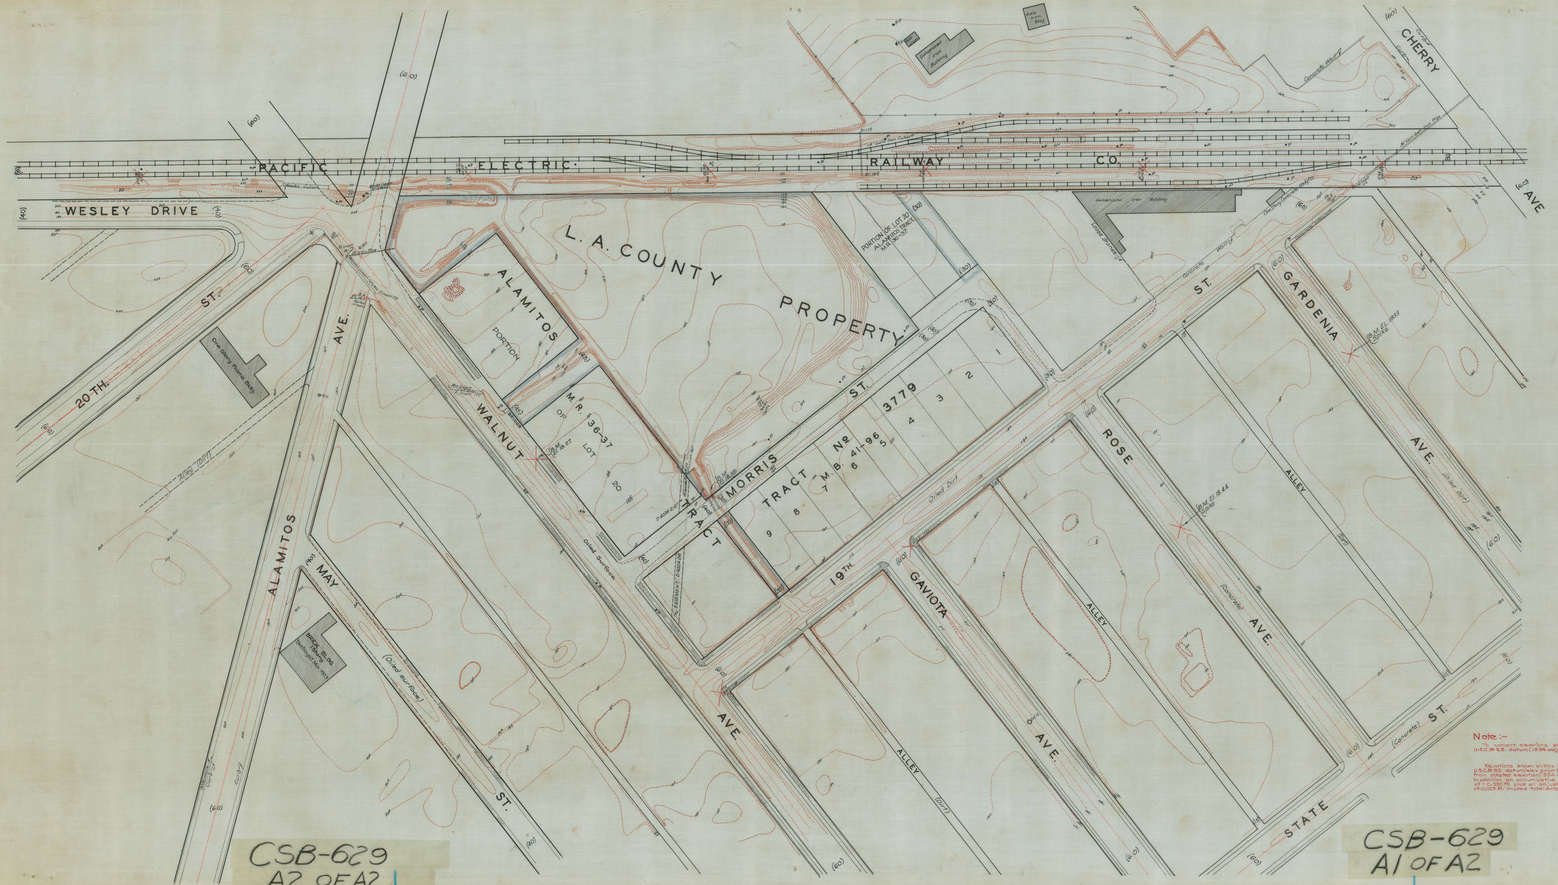

TOPOGRAPHIC MAP
OF
COUNTY PROPERTY AND VICINITY
NEAR
WALNUT STREET AND 19TH STREET-LONG BEACH
SHOWING
SUMP OF DRAINAGE DISTRICT IMPROVEMENT No 1.

COUNTY SURVEYORS MAP No B-629
SCALE 1 INCH = 50 FT.

WORK ORDER No 583

J.E. ROCKHOLD - COUNTY SURVEYOR
SURVEYED JANUARY 1931

PLANE TABLE SURVEY

TOPOGRAPHY BY ..... T.H. MONCURE
OFFICE WORK BY ..... W.J. LUCAS
CHECKED BY ..... P.W. ATKINS

Note:-
All contour elevations shown on this map to U.S.C.&G.S. datum (1934 adjustment) subtract 0.620 ft.

Elevations shown on this map were based on U.S.C.&G.S. datum (also prior to 1928 adj.) which differs from adjusted elevation (1934 adjustment) by -0.487 ft. Indication of accumulative error in original basis of -0.300 ft. plus an adjustment in less circuit of -0.005 ft. makes total error of -0.620 ft.

FOR SURVEY OF PROPERTY LINES SEE C.S. MAP No 8714
County property shown within blue border
INDEX 30
FOR FLOOD CONTROL MAP SEE F.M. 11113