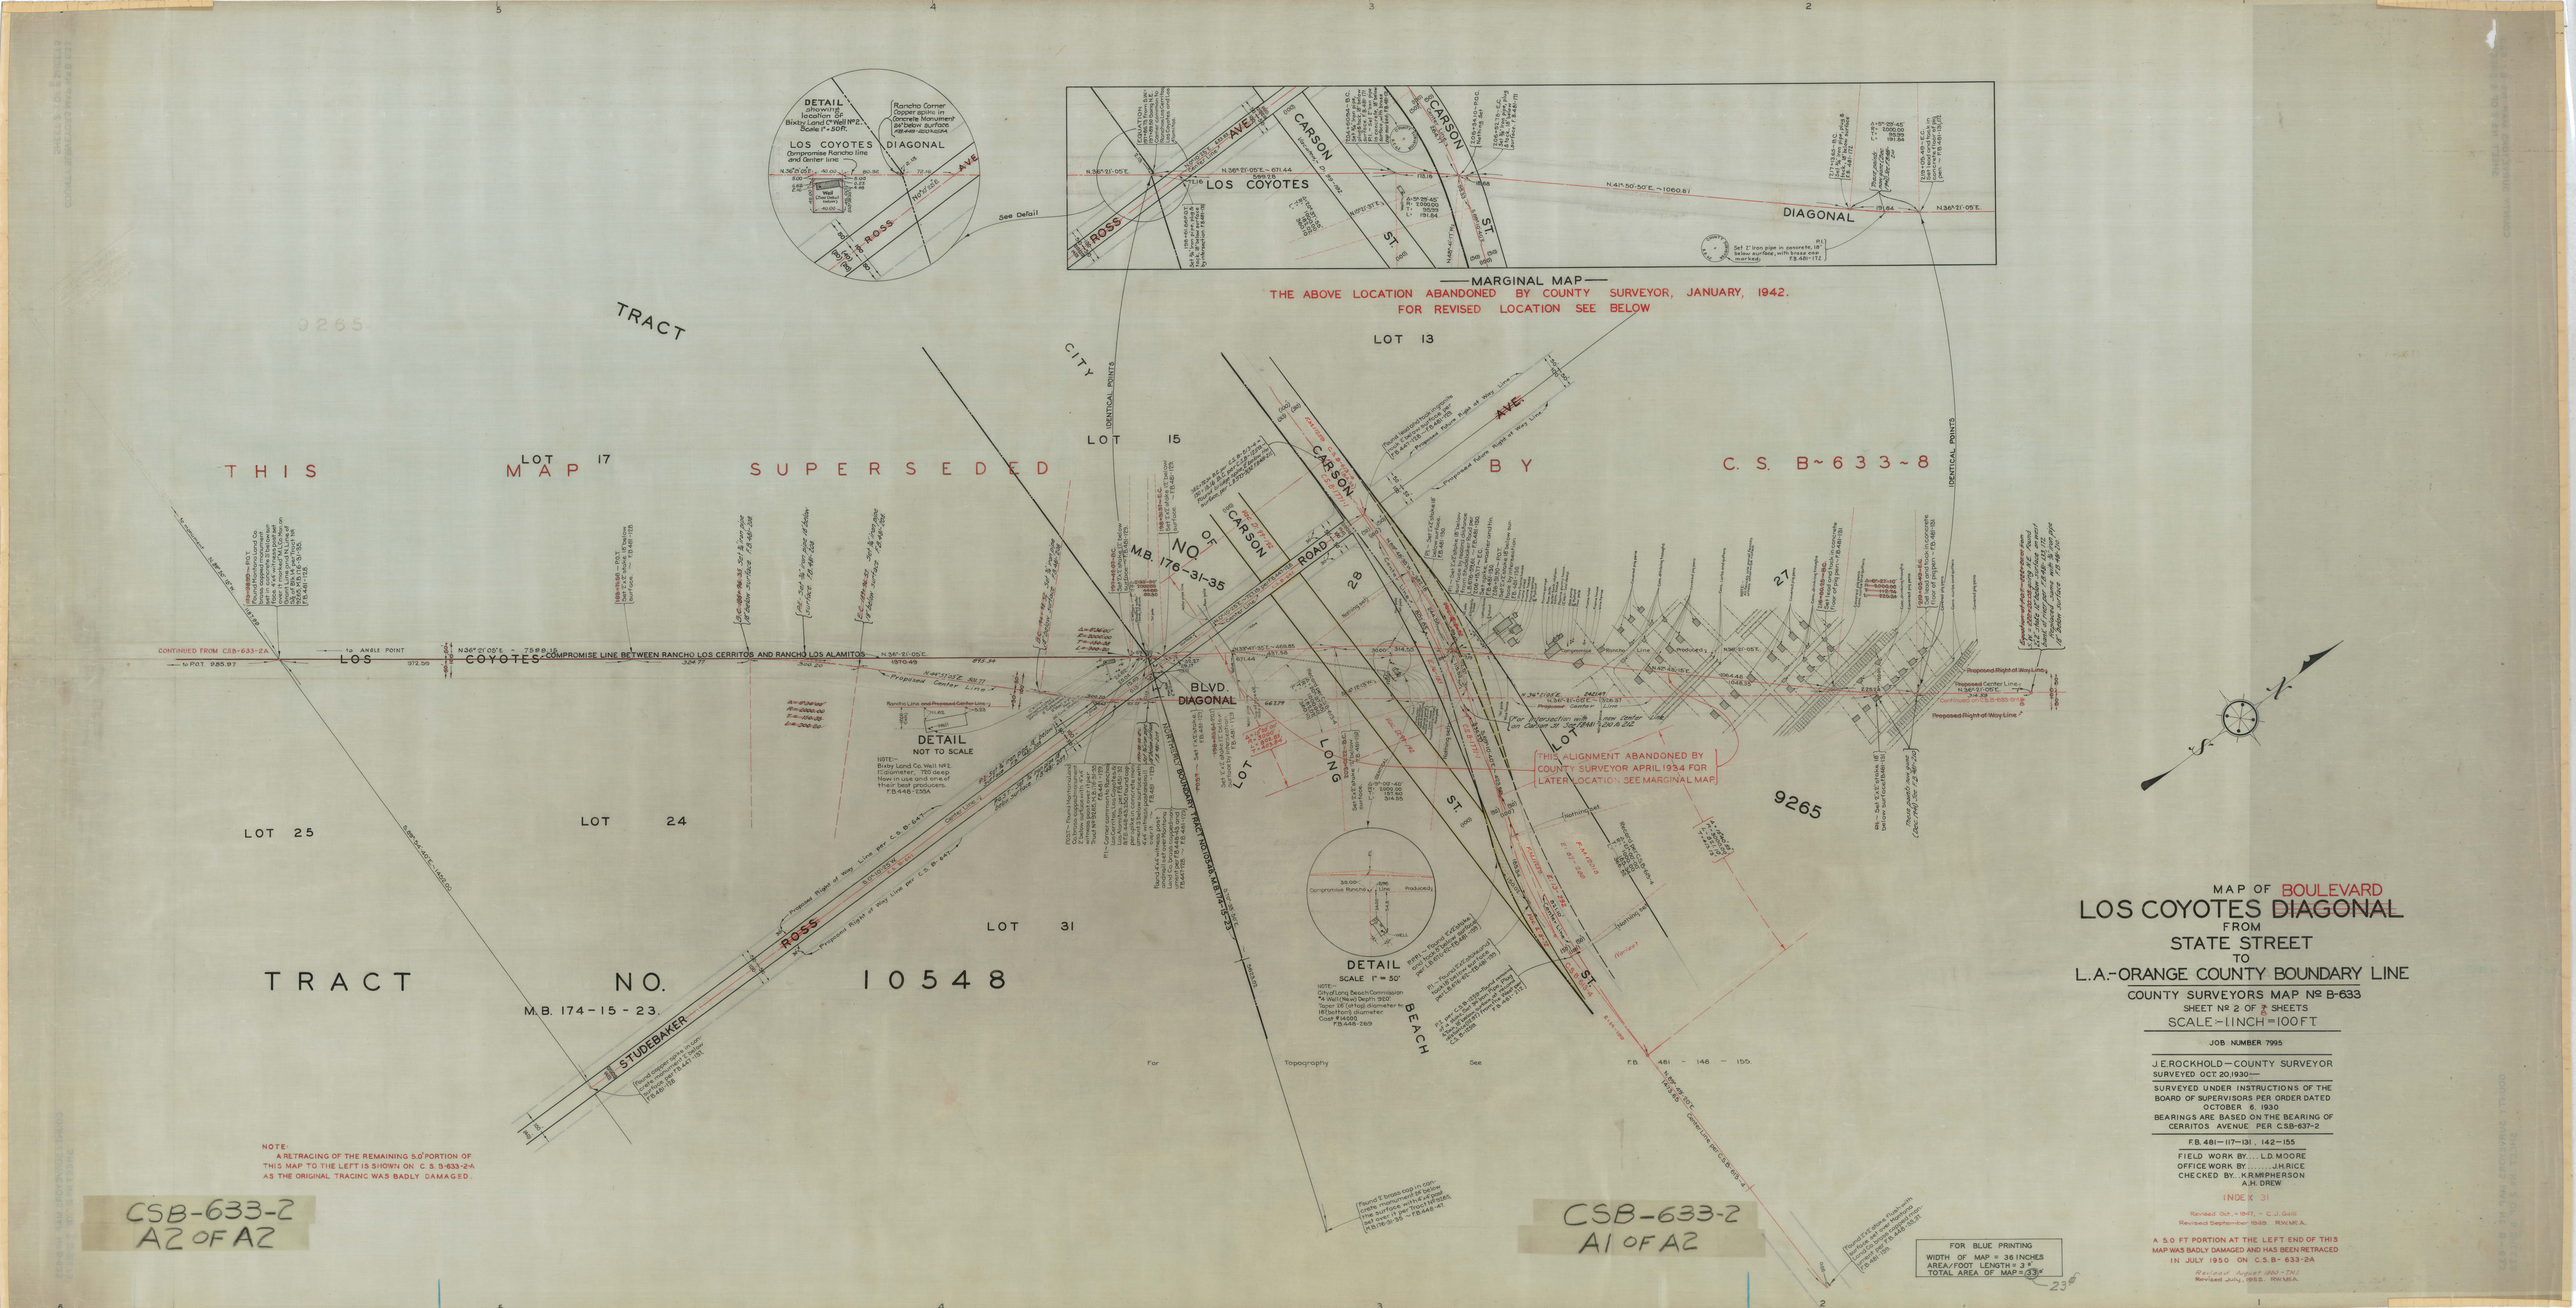
MARGINAL MAP
THE ABOVE LOCATION ABANDONED BY COUNTY SURVEYOR, JANUARY, 1942.
FOR REVISED LOCATION SEE BELOW
DETAIL showing location of Bixby Land Co. Well Nº2. Scale 1" = 50ft.
LOS COYOTES DIAGONAL
See Detail
THIS MAP SUPERSEDED BY C. S. B~633~8
TRACT NO. 10548
M.B. 174-15-23.
LOT 13
LOT 15
LOT 17
LOT 24
LOT 25
LOT 31
LOT 27
LOT 28
9265
CARSON ROAD
CARSON AVE
ROSS AVE
STUDEBAKER
LONG BEACH BLVD.
DIAGONAL
CITY OF LONG BEACH
M.B. 176-31-35
CONTINUED FROM CSB-633-2A
COMPROMISE LINE BETWEEN RANCHO LOS CERRITOS AND RANCHO LOS ALAMITOS
DETAIL NOT TO SCALE
DETAIL SCALE 1" = 50'
"THIS ALIGNMENT ABANDONED BY COUNTY SURVEYOR APRIL 1934 FOR LATER LOCATION SEE MARGINAL MAP"
NOTE: A RETRACING OF THE REMAINING 5.0' PORTION OF THIS MAP TO THE LEFT IS SHOWN ON C. S. B-633-2A AS THE ORIGINAL TRACING WAS BADLY DAMAGED.
CSB-633-2 A2 OF A2
CSB-633-2 A1 OF A2
MAP OF BOULEVARD
LOS COYOTES DIAGONAL
FROM
STATE STREET
TO
L.A.-ORANGE COUNTY BOUNDARY LINE
COUNTY SURVEYORS MAP Nº B-633
SHEET Nº 2 OF 2 SHEETS
SCALE-1 INCH = 100 FT.
JOB NUMBER 7995
J.E. ROCKHOLD — COUNTY SURVEYOR
SURVEYED OCT. 20, 1930
SURVEYED UNDER INSTRUCTIONS OF THE BOARD OF SUPERVISORS PER ORDER DATED OCTOBER 6, 1930
BEARINGS ARE BASED ON THE BEARING OF CERRITOS AVENUE PER C.S.B-637-2
F.B. 481-117-131, 142-155
FIELD WORK BY... L.D. MOORE
OFFICE WORK BY... J.H. RICE
CHECKED BY... K.R. MCPHERSON
A.H. DREW
INDEX 31
Revised Oct. - 1947, - C.J. Gaill
Revised September 1949. RW.MEA.
A 5.0 FT PORTION AT THE LEFT END OF THIS MAP WAS BADLY DAMAGED AND HAS BEEN RETRACED IN JULY 1950 ON C.S.B-633-2A
Revised August 1957 - TM
Revised July, 1958. RW.MEA.
FOR BLUE PRINTING
WIDTH OF MAP = 36 INCHES
AREA/FOOT LENGTH = 3 ft
TOTAL AREA OF MAP = 23 ft²