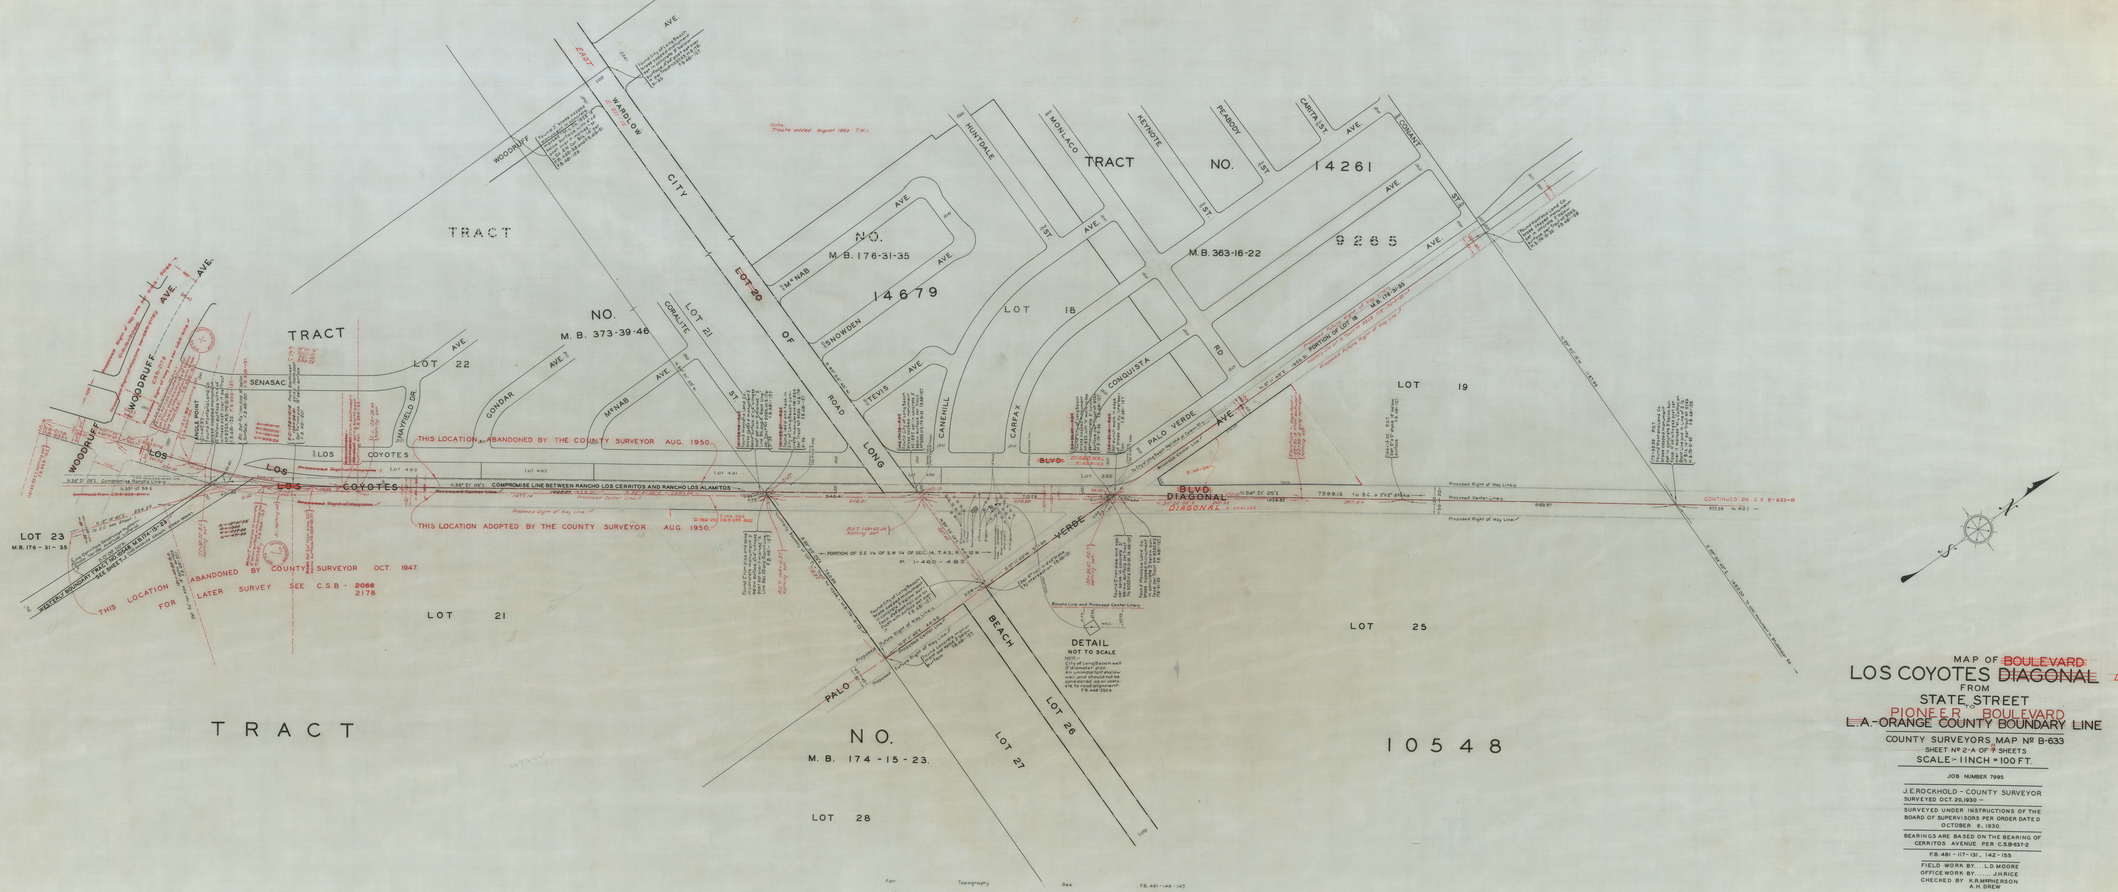

MAP OF ~~BOULEVARD~~
LOS COYOTES ~~DIAGONAL~~ DIAGONAL
FROM
STATE STREET
TO
PIONEER BOULEVARD
L.A.-ORANGE COUNTY BOUNDARY LINE

COUNTY SURVEYORS MAP Nº B-633
SHEET Nº 2-A OF 9 SHEETS
SCALE:- 1 INCH = 100 FT.

JOB NUMBER 7995

J.E. ROCKHOLD - COUNTY SURVEYOR
SURVEYED OCT. 20, 1930 -

SURVEYED UNDER INSTRUCTIONS OF THE BOARD OF SUPERVISORS PER ORDER DATED OCTOBER 6, 1930.

BEARINGS ARE BASED ON THE BEARING OF CERRITOS AVENUE PER C.S.B-637-2

F.B. 481 - 117 - 131, 142 - 155

FIELD WORK BY.... L.D. MOORE
OFFICE WORK BY..... J.H. RICE
CHECKED BY K.R. MPHERSON
A.H. DREW

INDEX 31

Revised Oct. - 1947. - C.J. Galli
Revised September 1948. R.W. McA.

THIS MAP IS A RETRACING OF A 5.0 FT. PORTION AT THE LEFT END OF C.S.B-633-2 WHICH WAS BADLY DAMAGED. THIS TRACING MADE BY T.M. KOHEN ..... JULY 21, 1950.

Revised August 1950. T.M.I.
Revised June, 1959 R.W. McA.

CSB-633-2A
A2 OF A2

CSB-633-2-A
A1 OF A2