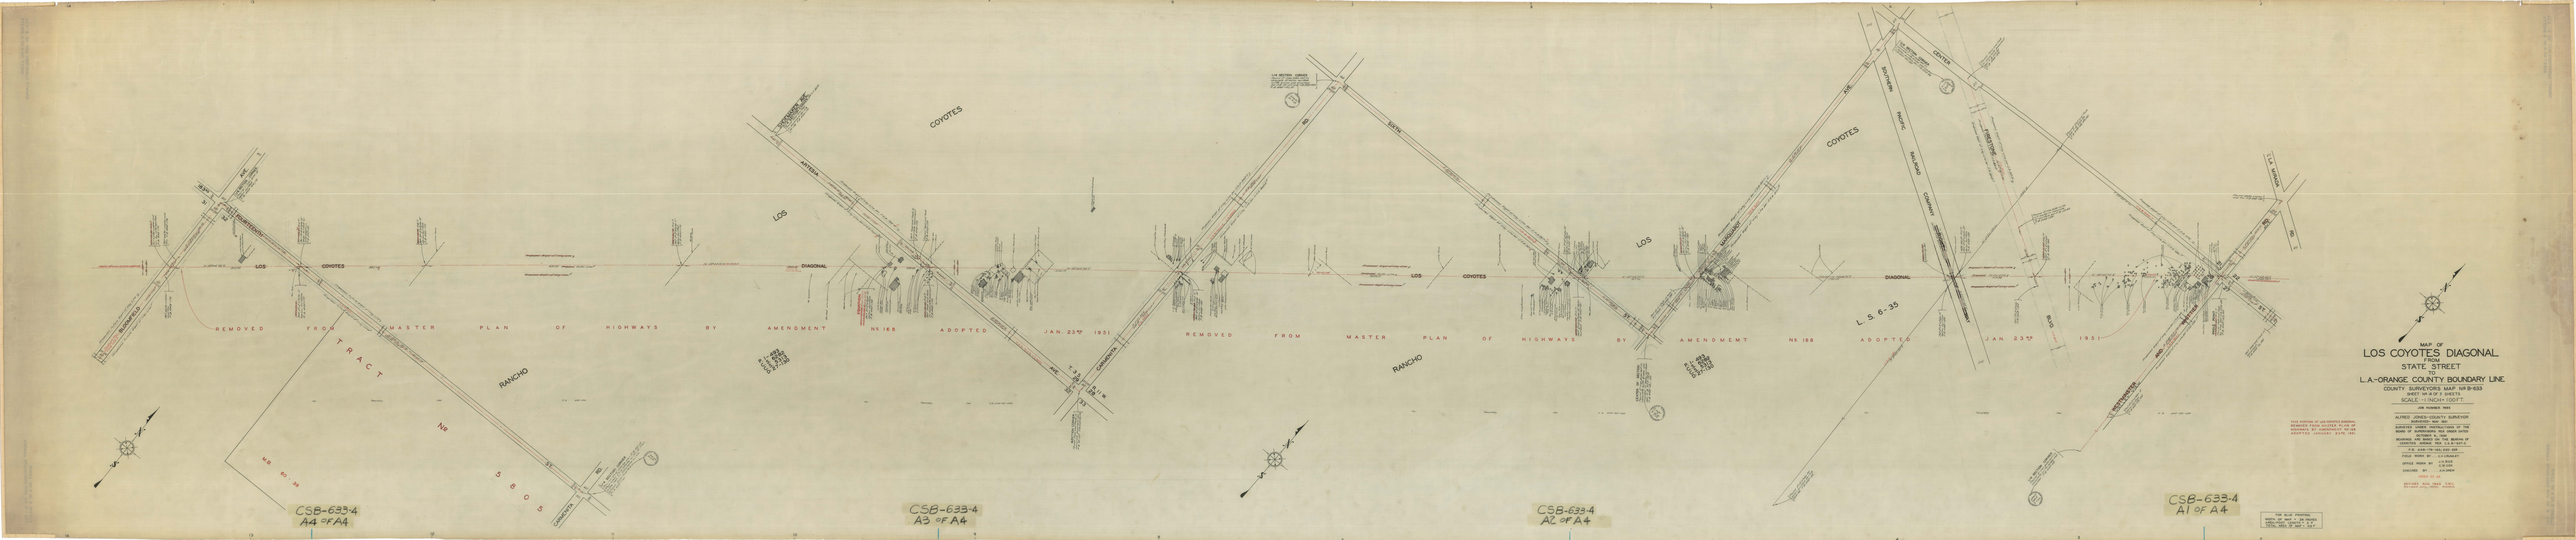

MAP OF
LOS COYOTES DIAGONAL
FROM
STATE STREET
TO
L.A.-ORANGE COUNTY BOUNDARY LINE
COUNTY SURVEYORS MAP No B-633
SHEET No 4 OF 7 SHEETS
SCALE - 1 INCH = 100 FT.
JOB NUMBER 7665
ALFRED JONES - COUNTY SURVEYOR
SURVEYED MAY 1951
ADOPTED JANUARY 23RD 1951
SURVEYED UNDER MINUTE ORDER OF THE BOARD OF SUPERVISORS FOR MAIN SAFETY DISTRICT NO. 1, 1949
DESIGNED BY ALFRED JONES, BUREAU OF LEGISLATIVE AFFAIRS, PHILA. 12-5-1951
P.E. 4-28-1951 - 10-1-1951 - 2-21-1951
FIELD BOOK NO. 1-4-1-MAY-1951
OFFICE BOOK NO. 1-4-1-MAY-1951
CHECKED BY A.D. SMITH
SCALE 1" = 100'
DRAWING NO. 1-4-1-MAY-1951
REVISED FOR MAIN SAFETY DISTRICT NO. 1, 1949
FOR BLUE PRINTING
WIDTH OF MAP = 28 INCHES
WIDTH OF MAP = 2 FT.
TOTAL LENGTH OF MAP = 2.5 FT.
LOS COYOTES DIAGONAL
REMOVED FROM MASTER PLAN OF HIGHWAYS BY AMENDMENT No 168 ADOPTED JAN. 23RD 1951
TRACT No 5805
RANCHO
LOS COYOTES
ARTESIA
CARMENTA
SOUTHERN PACIFIC RAILROAD COMPANY
L. S. 6-35
CSB-633-4
A4 OF A4
CSB-633-4
A3 OF A4
CSB-633-4
A2 OF A4
CSB-633-4
A1 OF A4