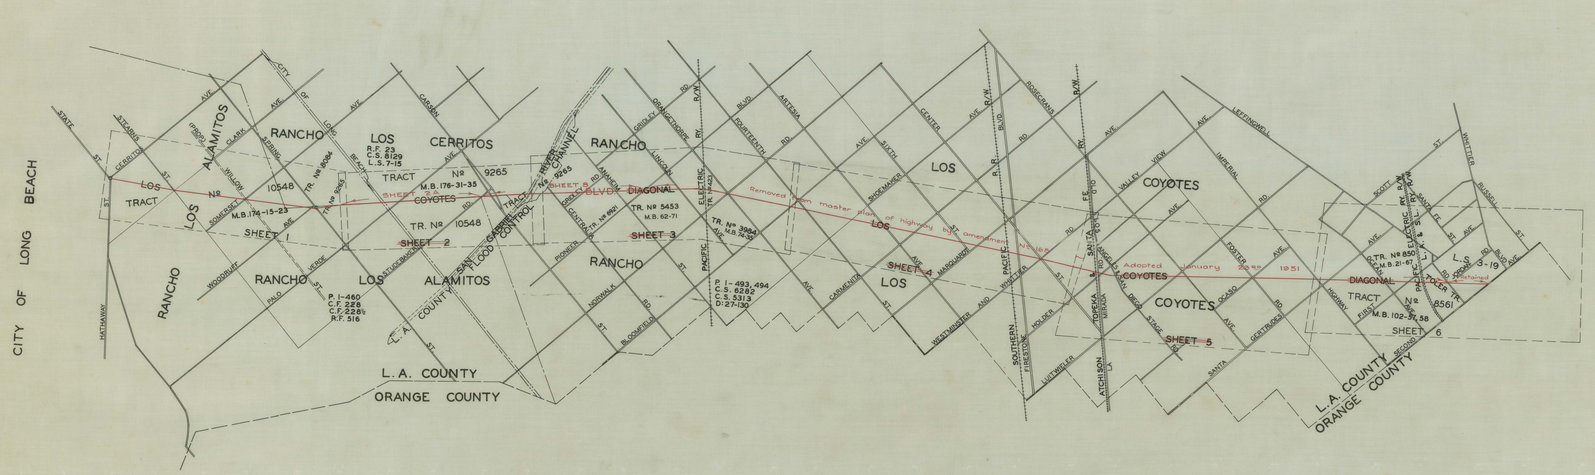

INDEX MAP OF LOS COYOTES DIAGONAL FROM STATE STREET TO L.A.-ORANGE COUNTY BOUNDARY LINE

COUNTY SURVEYORS MAP Nº B-633

SHEET Nº 7 OF 7 SHEETS

SCALE:- 1 INCH = 2000 FT.

JOB NUMBER 7995

ALFRED JONES- COUNTY SURVEYOR

SURVEYED-OCT-DEC. 1930; AUG-SEPT. 1935

SURVEYED UNDER INSTRUCTIONS OF THE BOARD OF SUPERVISORS PER ORDER DATED OCTOBER 6, 1930

BEARINGS ARE BASED ON THE BEARING OF CERRITOS AVENUE PER C.S.B.- 637-2

F.B. 448 & 481

FIELD WORK BY	H.F. EVANS L.D. MOORE
OFFICE WORK BY	J.H. RICE C.W. COX
CHECKED BY	K.R. Mc PHERSON A.H. DREW

Revised July, 1952 R.W. McAllister

CSB-633-7
A2 OF A2

CSB-633-7
A1 OF A2

FOR BLUE PRINTING
WIDTH OF MAP = 24 INCHES
AREA/FOOT LENGTH= 2'
TOTAL AREA OF MAP=12'