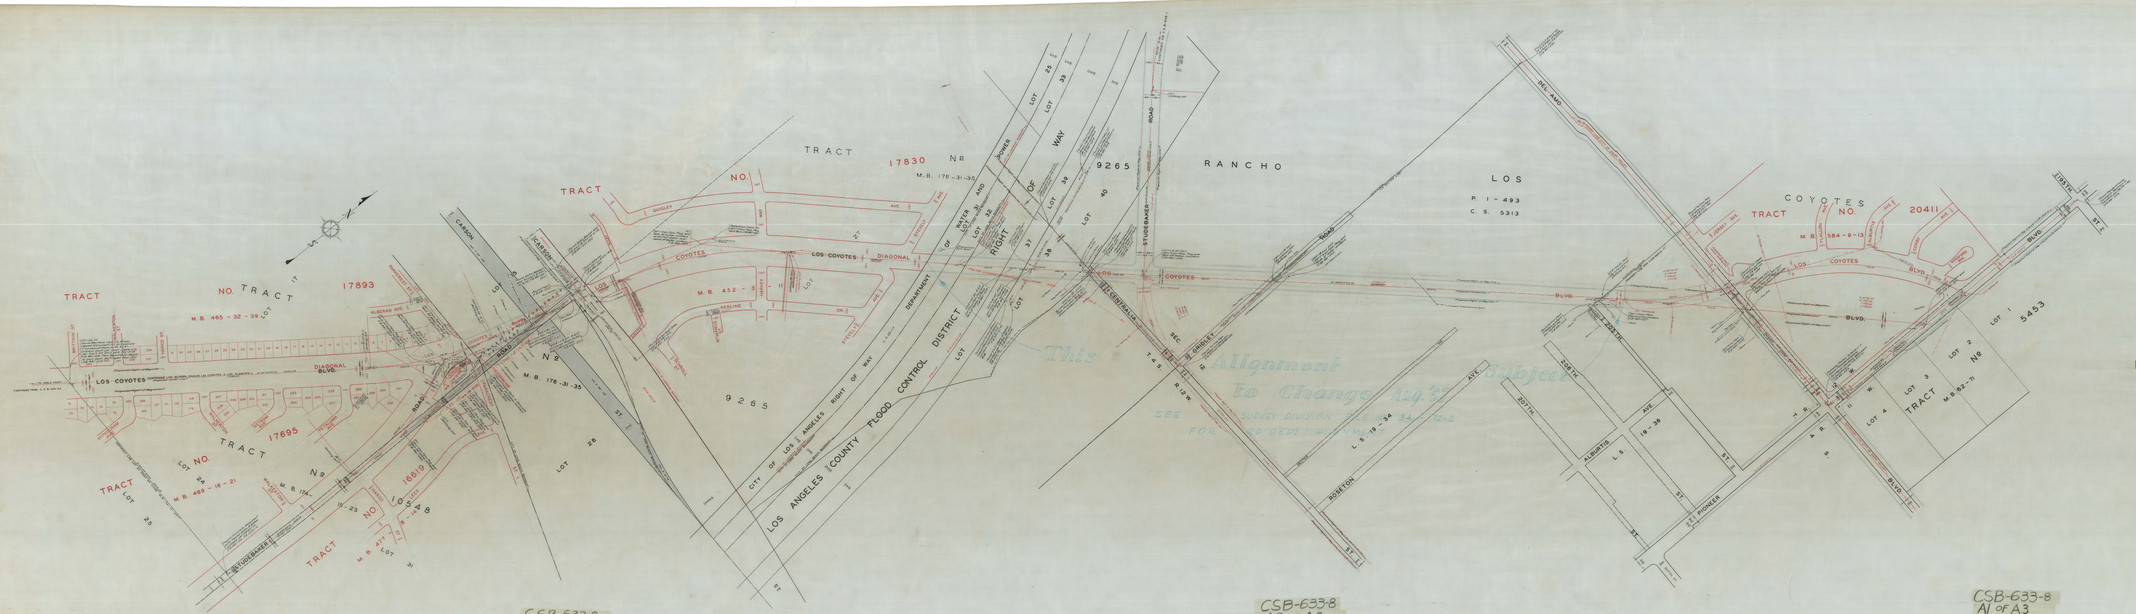

COUNTY OF LOS ANGELES
MAP OF
LOS COYOTES BOULEVARD
FROM
CARSON STREET
TO
PIONEER BOULEVARD
COUNTY SURVEYOR'S MAP NO. B-633
SHEET NO. 3 OF 4 SHEETS
SCALE: 1 INCH = 100 FT.

JOB NUMBER 7995

WILLIAM J. FOX / COUNTY SURVEYOR
SURVEYED JAN. 1965 - JAN. 1966
SURVEYED UNDER INSTRUCTIONS OF THE BOARD OF SUPERVISORS PER ORDER DATED
MEASURED AND BASED ON THE BEARING OF
CERTIFICATE NO. PER L.C.S. B-627-2
RECOMMENDED FOR APPROVAL
FIELD WORK BY
D. E. HOLMES
OFFICE WORK BY
A. H. WILSON
CHECKED BY
A.H. DREW
THIS SHEET SUPERSEDES C.S.
B-633 SHEETS 2 & 3
RECORDED IN BOOK OF
RECORD OF SURVEYS
AT PAGE