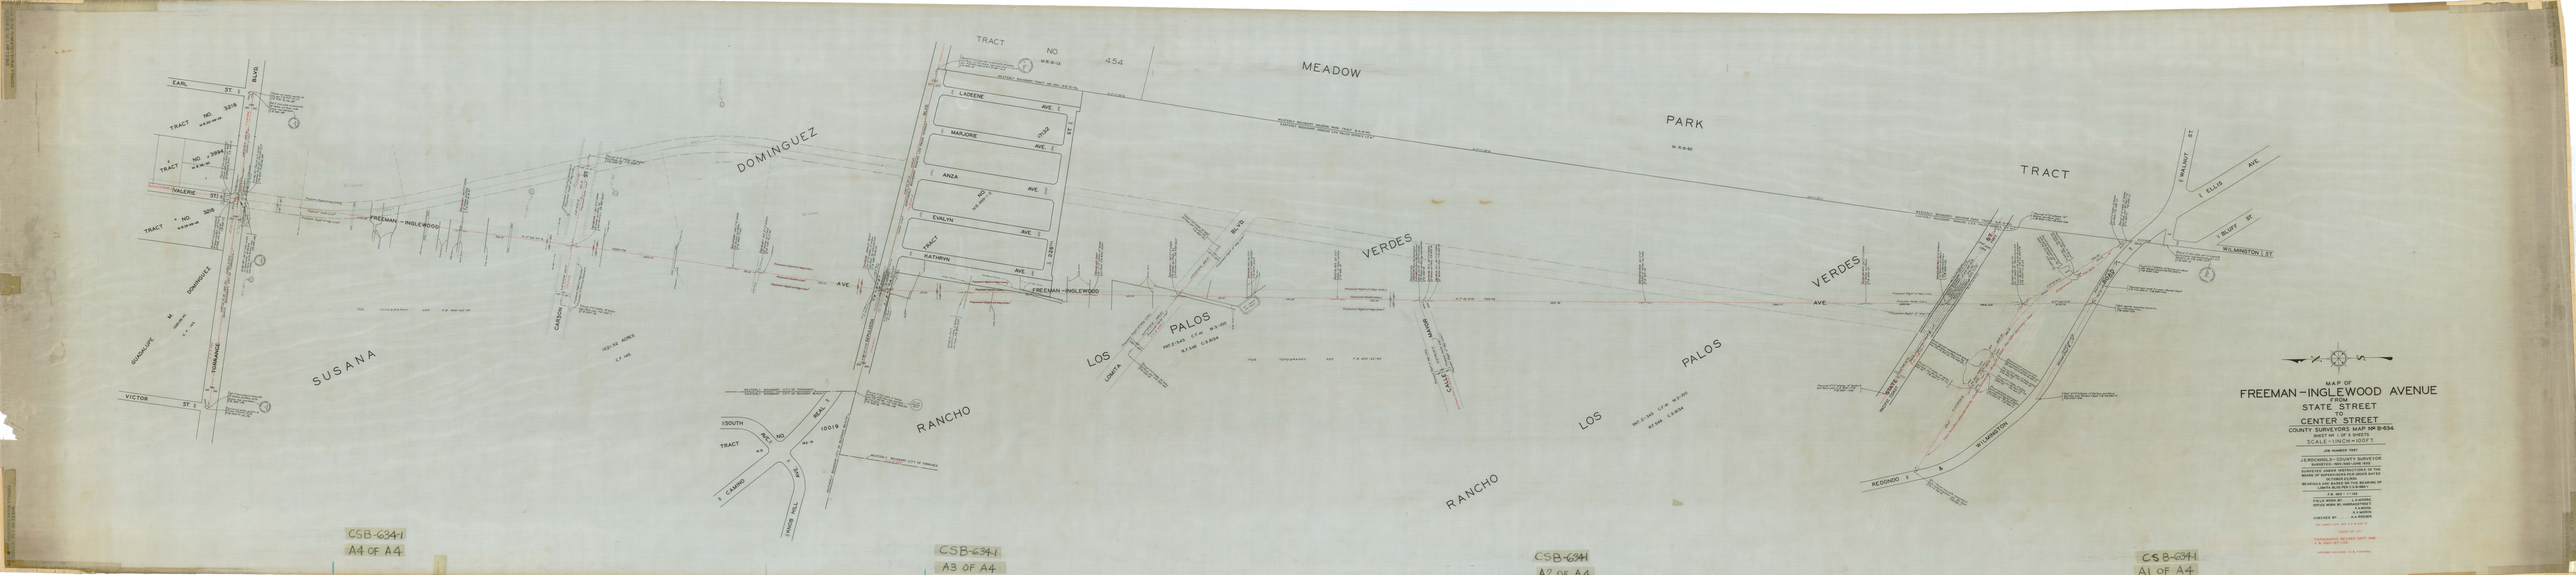
MAP OF
FREEMAN-INGLEWOOD AVENUE
FROM
STATE STREET
TO
CENTER STREET
COUNTY SURVEYORS MAP NR B-634
SHEET NO. 1 OF 3 SHEETS
SCALE - 1 INCH = 100 FT
JOB NUMBER 7997
J.E. RICHARDS - COUNTY SURVEYOR
SURVEYED - NOV-MAR-JUNE 1933
SURVEYED UNDER INSTRUCTIONS OF THE BOARD OF SUPERVISORS PER ORDER DATED OCTOBER 21, 1933
BEARINGS ARE BASED ON THE BEARING OF LOMITA BLVD. (N.E.) 8-8-1931
F.B. 4001 - 11-1-32
FIELD WORK BY ..... L.S. MOORE
OFFICE WORK BY ..... A.A. MOOR
CHECKED BY ..... A.A. MOOR
NOV. 20, 1933
TOPOGRAPHY REVISED SEPT. 1960
F.B. 4001-1-27-1-4-2
REVISED NOV. 1960 - J.A.B. TOWNSEND
TRACT NO. 454
MEADOW PARK TRACT
DOMINGUEZ
SUSANA
RANCHO LOS PALOS VERDES
LOS PALOS VERDES
RANCHO LOS PALOS
FREEMAN-INGLEWOOD
EARL ST.
VALERIE ST.
VICTOR ST.
GUADALUPE
TORRANCE
CARSON
LADEENE AVE.
MARJORIE AVE.
ANZA AVE.
EVALYN AVE.
KATHRYN AVE.
LOMITA
CALLE MAYOR
SOUTH
CAMINO
HEAL
WILMINGTON
REDONDO
WALNUT ST.
ELLIS AVE.
BLUFF ST.
WILMINGTON ST.
CSB-634-1
A4 OF A4
CSB-634-1
A3 OF A4
CSB-634-1
A2 OF A4
CSB-634-1
A1 OF A4