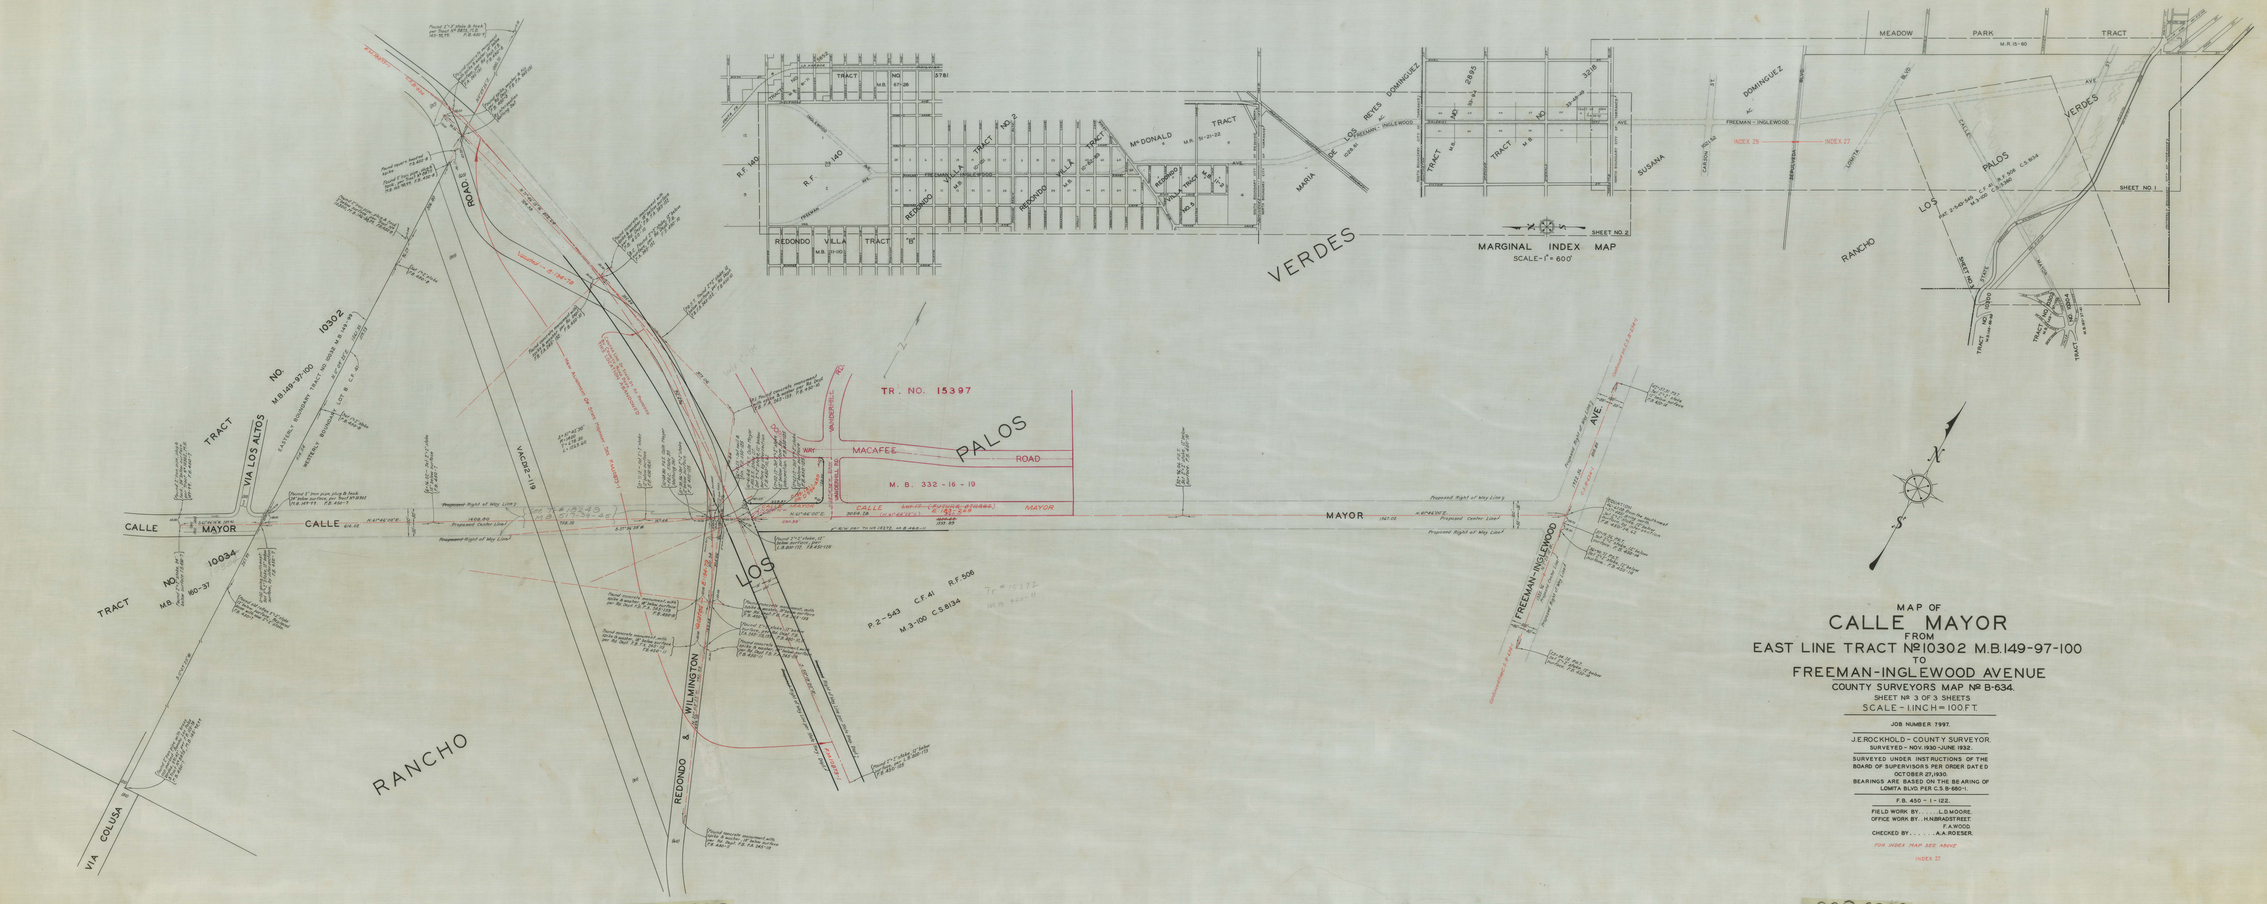

MAP OF

CALLE MAYOR

FROM

EAST LINE TRACT Nº10302 M.B.149-97-100

TO

FREEMAN-INGLEWOOD AVENUE

COUNTY SURVEYORS MAP Nº B-634.

SHEET Nº 3 OF 3 SHEETS

SCALE - 1 INCH = 100 FT.

JOB NUMBER 7997.

J.E.ROCKHOLD - COUNTY SURVEYOR
SURVEYED - NOV. 1930 - JUNE, 1932.

SURVEYED UNDER INSTRUCTIONS OF THE BOARD OF SUPERVISORS PER ORDER DATED OCTOBER 21, 1930.

BEARINGS ARE BASED ON THE BEARING OF LOMITA BLVD PER C.S.B-600-1.

F.B. 450 - 1 - 122.

FIELD WORK BY..... L.D.MOORE.
OFFICE WORK BY.. H.N.BRADSTREET.
F.A.WOOD.
CHECKED BY..... A.A. ROESER.

FOR INDEX MAP SEE ABOVE

INDEX 22

CSB-634-3
A2 OF A2

CSB.634-3
A1 of A2