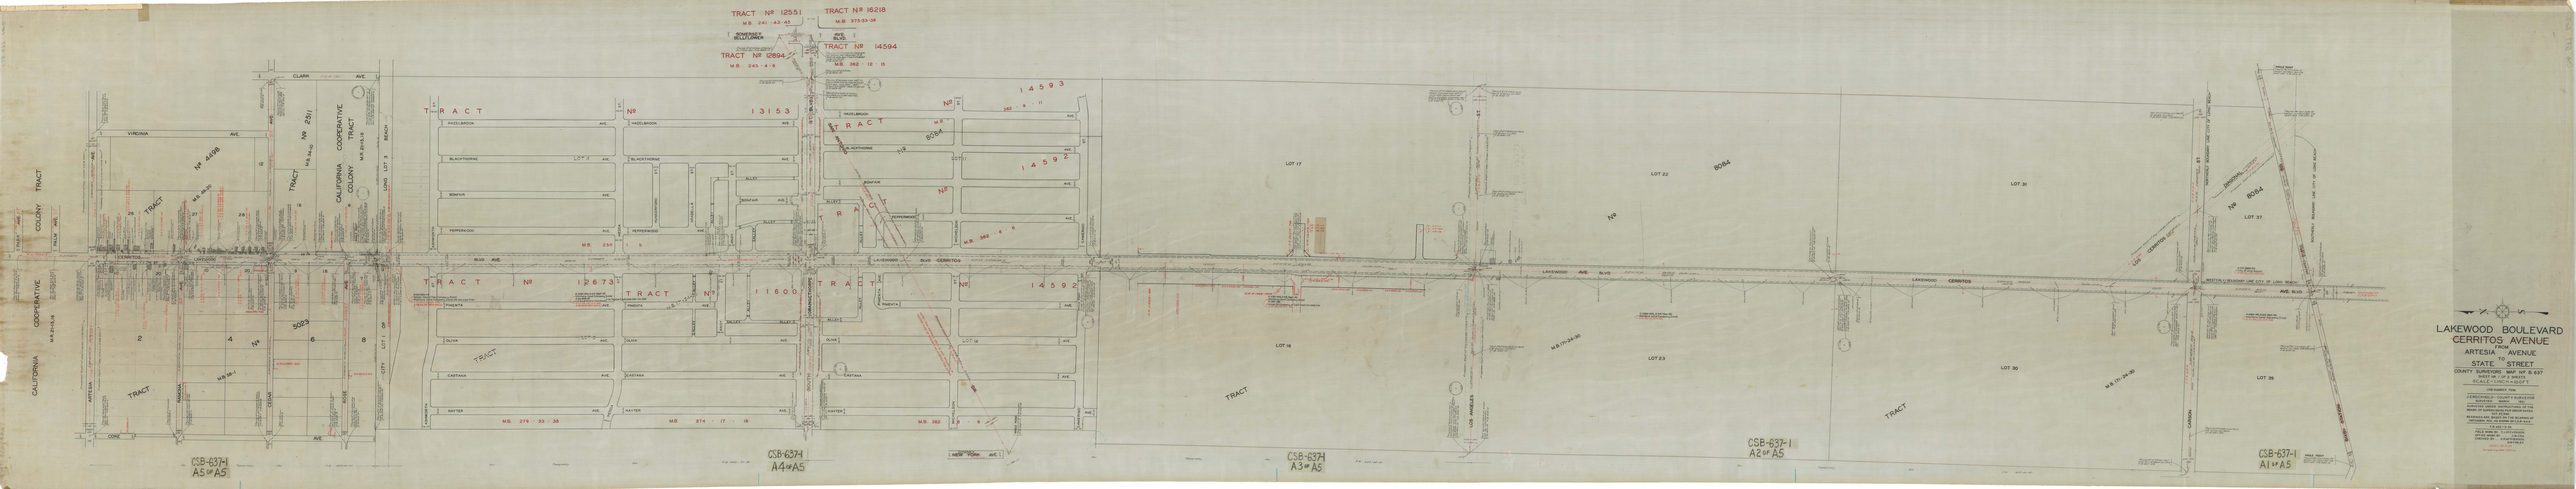

LAKEWOOD BOULEVARD
CERRITOS AVENUE
FROM ARTESIA AVENUE TO STATE STREET
COUNTY SURVEYOR NO. CSB 637
SCALE - 1 INCH = 100 FT.

CERTIFICATE TITLE

I, CERTIFICATE - COUNTY SURVEYOR
CERTIFICATE NO. 637
DO HEREBY CERTIFY THAT THE
SURVEY WAS MADE UNDER MY
DIRECTION AND SUPERVISION
THIS MAP IS A TRUE AND CORRECT
REPRESENTATION OF THE SURVEY
MADE AND SHOWS THE SURVEY
MONUMENTS FOUND AND THE
SURVEY DATA AS SHOWN ON FILE
IN MY OFFICE.

DATE MARCH 1, 1965
OFFICE SEAL
OFFICE NO. 637
OFFICE NO. 637