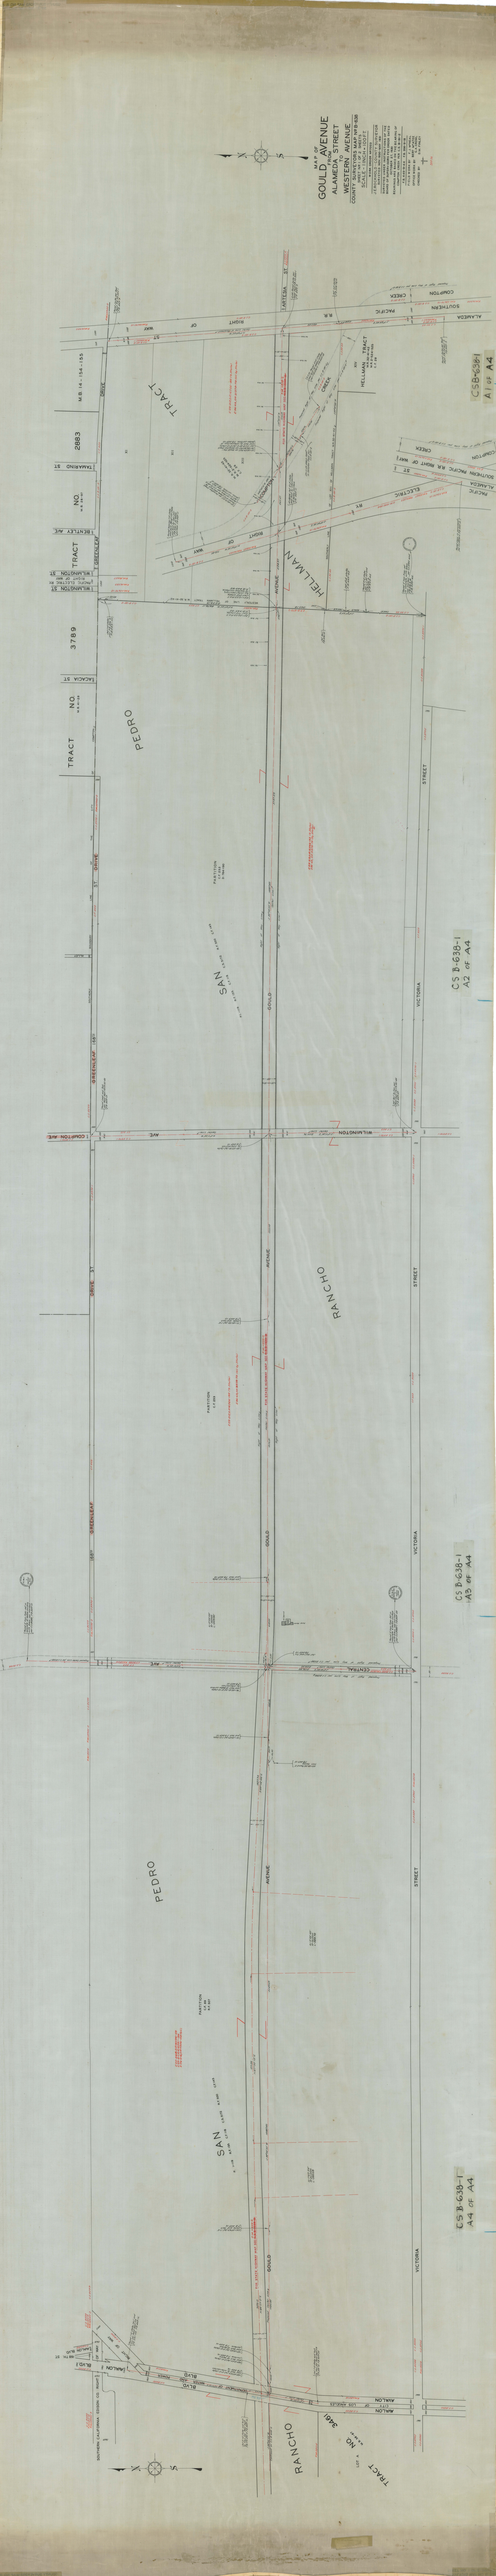
44' R/W
GOULD AVENUE
ALAMEDA STREET
TO
WESTERN AVENUE
COUNTY SURVEYOR'S MAP #18158
SHEET 1 OF 2 SHEETS
SURVEY FOR CENTERLINE ONLY
ALL BEARINGS AND DISTANCES ARE AS SHOWN ON COUNTY SURVEYOR'S MAP #18158
ALL DISTANCES ARE IN FEET AND DECIMALS THEREOF
CS B-638-1
A1 of A4
CS B-638-1
A2 of A4
CS B-638-1
A3 of A4
CS B-638-1
A4 of A4
TRACT NO. 2883
TRACT NO. 3789
TRACT NO. 3400
HELLMAN AVENUE
SAN PEDRO
RANCHO
GOULD AVENUE
VICTORIA STREET
ALAMEDA STREET
SOUTHERN PACIFIC R.R. RIGHT OF WAY
COMPTON CREEK
WILMINGTON STREET
ACACIA STREET
BEECHLEY AVENUE
COMPTON AVENUE
CENTRAL AVENUE
MAIN STREET
MAGNOLIA STREET
MAPLE AVENUE
MAGNOLIA AVENUE
MAIN STREET
SOUTHERN PACIFIC R.R. RIGHT OF WAY
COMPTON CREEK
ALAMEDA STREET