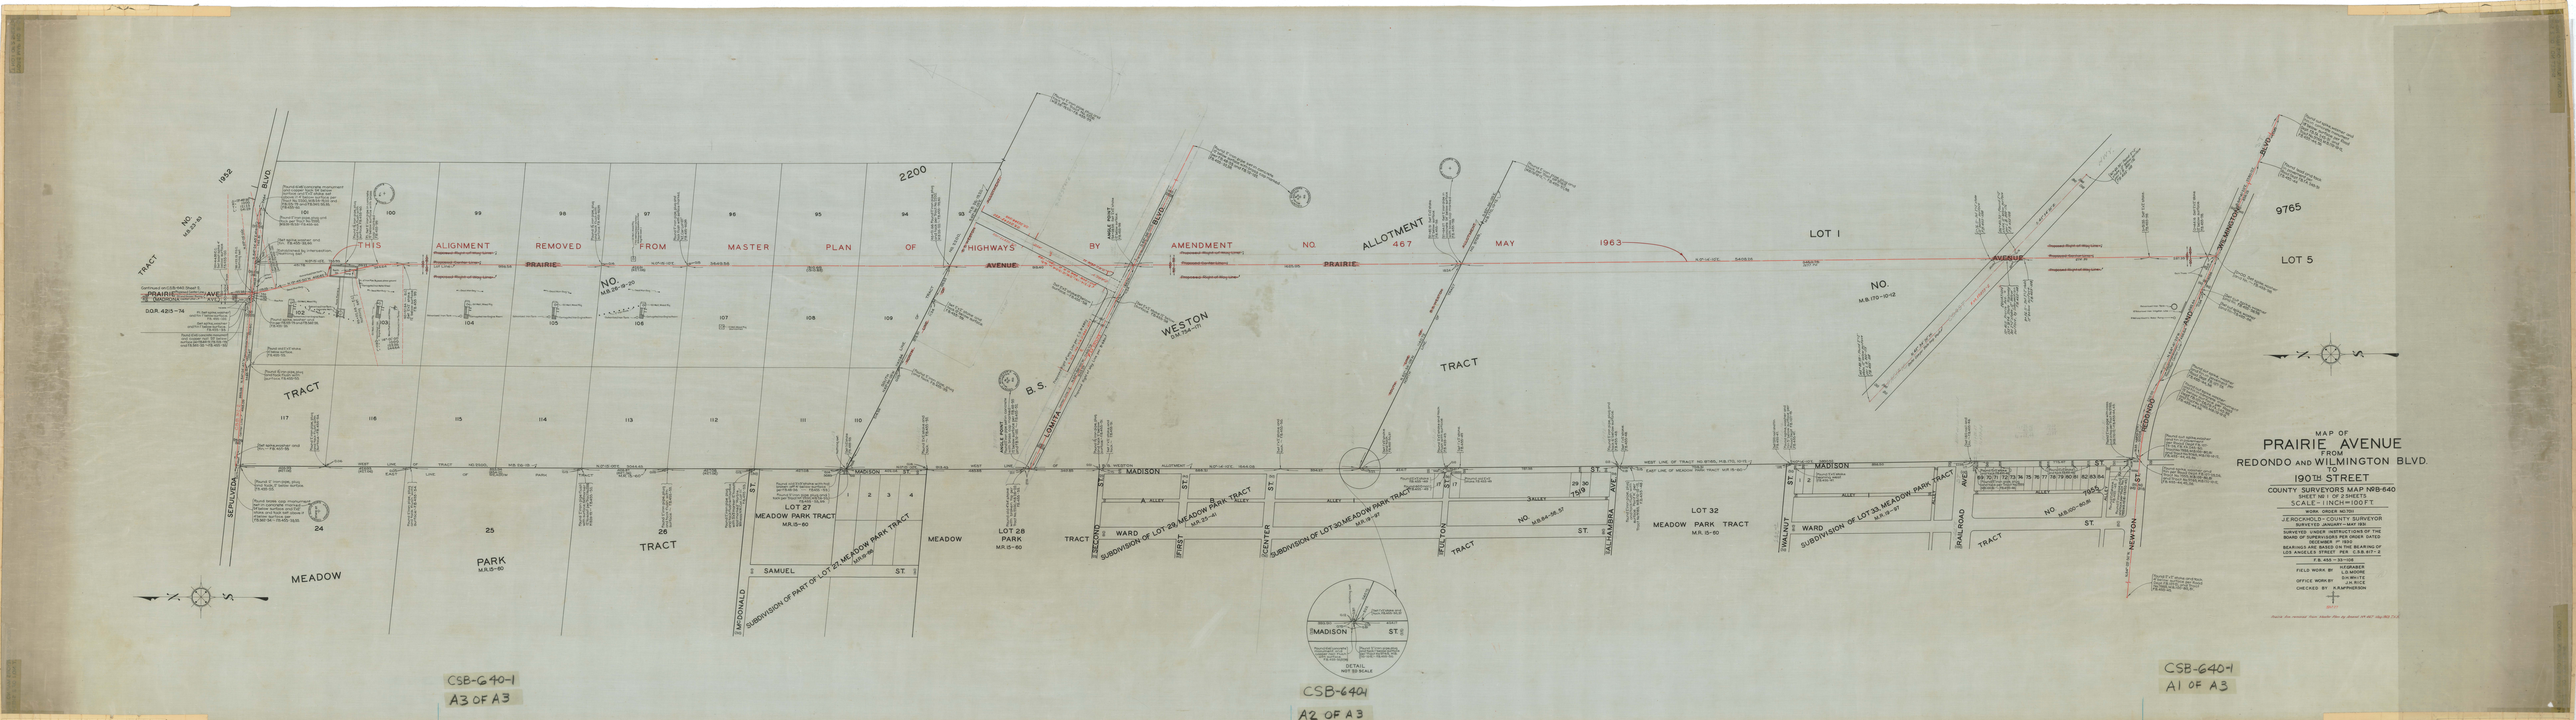
MAP OF
PRAIRIE AVENUE
FROM
REDONDO AND WILMINGTON BLVD.
TO
190TH STREET
COUNTY SURVEYORS MAP NO. B-640
SHEET NO. 1 OF 2 SHEETS
SCALE - 1 INCH = 100 FT.
WORK ORDER NO. 701
J.E. ROCKHOLD - COUNTY SURVEYOR
SURVEYED JANUARY - MAY 1931
SURVEYED UNDER INSTRUCTIONS OF THE BOARD OF SUPERVISORS PER ORDER DATED DECEMBER 1st 1932
BEARINGS ARE BASED ON THE BEARING OF LOS ANGELES STREET PER C.S.B. 617-2
F.B. 455 - 33-108
FIELD WORK BY R.F. GRABER L.D. MOORE
OFFICE WORK BY D.H. WHITE J.H. RICE
CHECKED BY A.R. MPHERSON
Prairie Ave. revised from Master Plan by Board Nº 467 May 1963 D.L.R.
THIS ALIGNMENT REMOVED FROM MASTER PLAN OF HIGHWAYS BY AMENDMENT NO. 467 MAY 1963
ALLOTMENT
PRAIRIE AVENUE
NO. M.B. 26-19-20
NO. M.B. 170-10-12
LOT 1
LOT 5
9765
2200
TRACT
MEADOW PARK M.R. 15-60
LOT 27 MEADOW PARK TRACT M.R. 15-60
LOT 28 PARK M.R. 15-60
LOT 32 MEADOW PARK TRACT M.R. 15-60
SUBDIVISION OF PART OF LOT 27, MEADOW PARK TRACT M.R. 15-60
SUBDIVISION OF LOT 29, MEADOW PARK TRACT M.R. 15-60
SUBDIVISION OF LOT 30, MEADOW PARK TRACT M.R. 15-60
SUBDIVISION OF LOT 33, MEADOW PARK TRACT M.R. 15-60
WESTON
B.S.
LOMITA
MADISON
SAMUEL
SEPULVEDA
MCDONALD
SECOND
FIRST
CENTER
FULTON
VALHAMBRA
WALNUT
RAILROAD
NEWTON
REDONDO
WILMINGTON
DETAIL NOT TO SCALE
CSB-640-1
A3 OF A3
CSB-640-1
A2 OF A3
CSB-640-1
A1 OF A3