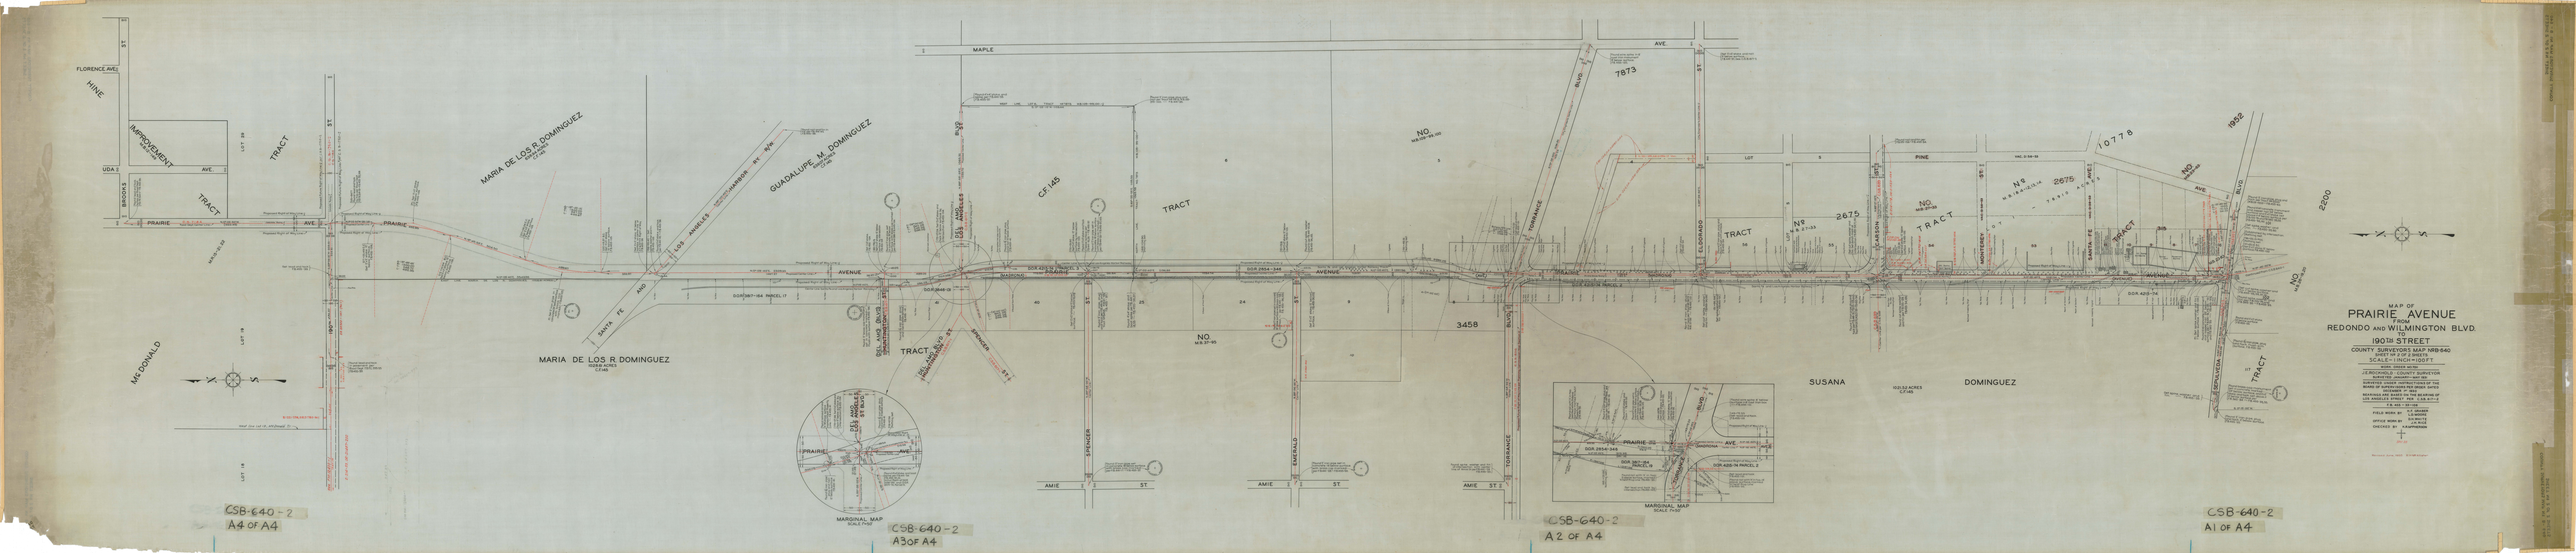
MAP OF
PRAIRIE AVENUE
FROM
REDONDO AND WILMINGTON BLVD.
TO
190TH STREET
COUNTY SURVEYOR'S MAP NR8-640
SCALE-1 INCH=100 FT
CSB-640-2
A1 OF A4
CSB-640-2
A2 OF A4
CSB-640-2
A3 OF A4
CSB-640-2
A4 OF A4
MARIA DE LOS R. DOMINGUEZ
GUADALUPE M. DOMINGUEZ
SUSANA
DOMINGUEZ
TRACT
MARGINAL MAP
MARGINAL MAP
MAPLE
PRAIRIE
AVENUE
AMIE
ST.
SPENCER
EMERALD
TORRANCE
ELDORADO
CARSON
MONTEREY
SANTA FE
SEPULVEDA
BLVD.
HINE
MCDONALD
FLORENCE AVE.
IMPROVEMENT
AVE.
BROOKS
PINE
7873
10778
1952
2200
2675
3458
NO.