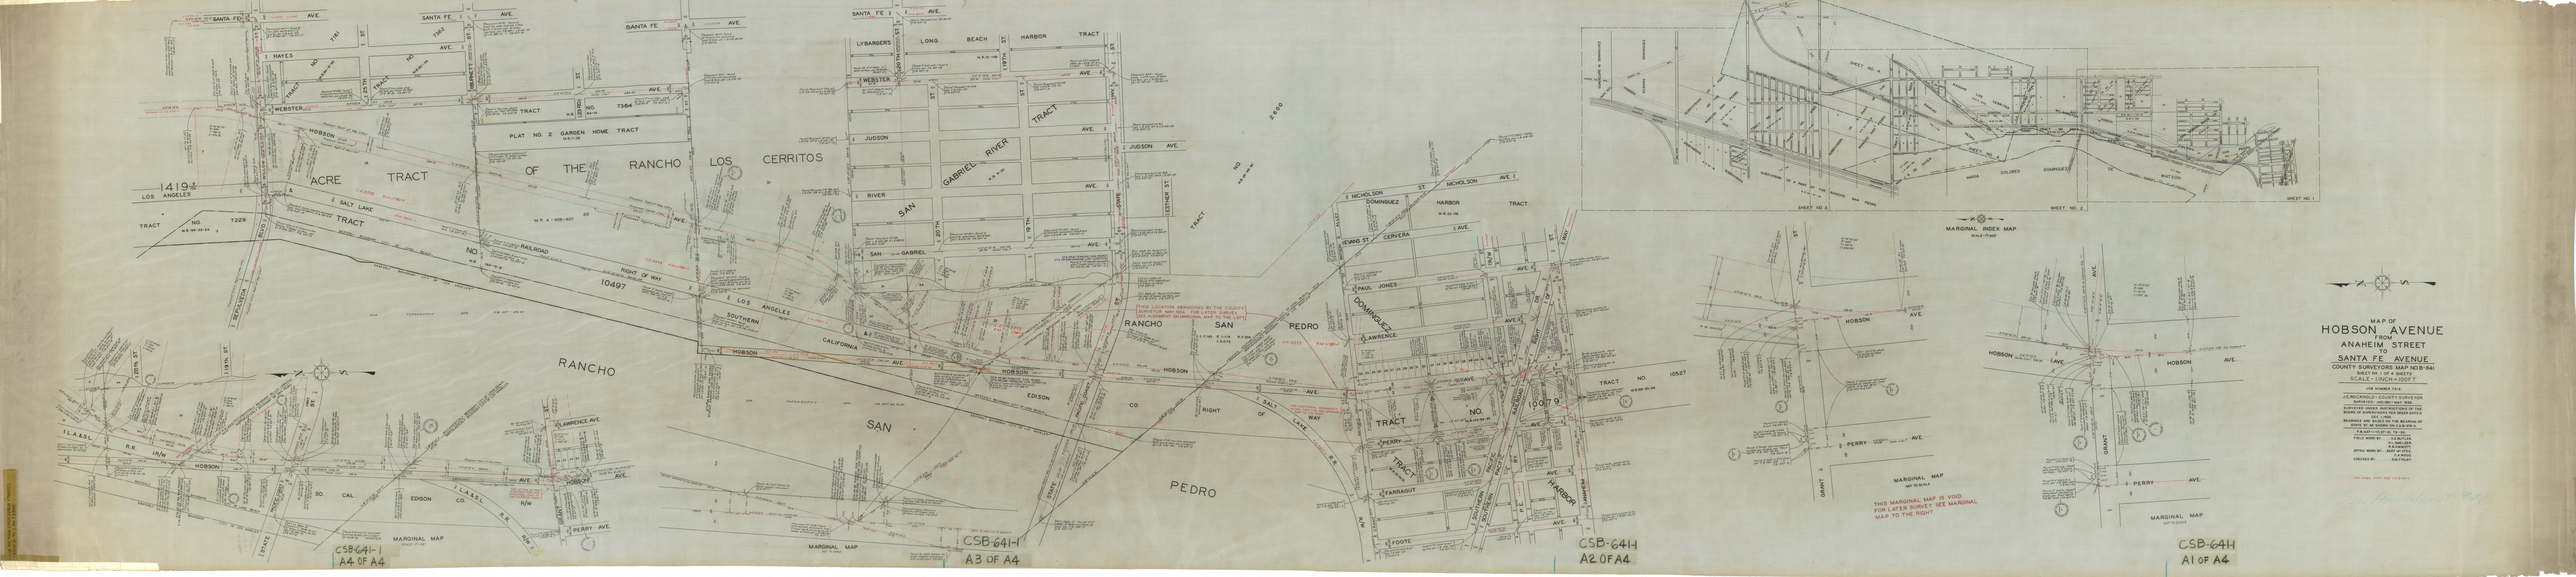

MAP OF
HOBSON AVENUE
FROM
ANAHEIM STREET
TO
SANTA FE AVENUE
COUNTY SURVEYORS MAP NO.B-641
SHEET 1 OF 4 SHEETS
SCALE - 1 INCH = 100 FT

JOB NUMBER 7113-A

J.E.REICHOLD - COUNTY SURVEYOR
SURVEYED - 06/05-14/67, 8/22
SURVEYED UNDER INSTRUCTIONS OF THE BOARD OF SUPERVISORS OF ORDER DATED 7/11/1966
BEARINGS ARE BASED ON THE BEARING OF N 89°-59'-00"E OF THE CENTER LINE OF HOBSON AVENUE AS SHOWN ON R.S. 73/35-39.

FIELD WORK BY: R.K.BUTLER, R.A.SMITH, R.B.HAUSER
OFFICE WORK BY: SCOTT M.ATLEE, R.K.BUTLER
CHECKED BY: J.E.REICHOLD

SEE SHEET NO. 2 FOR INDEX