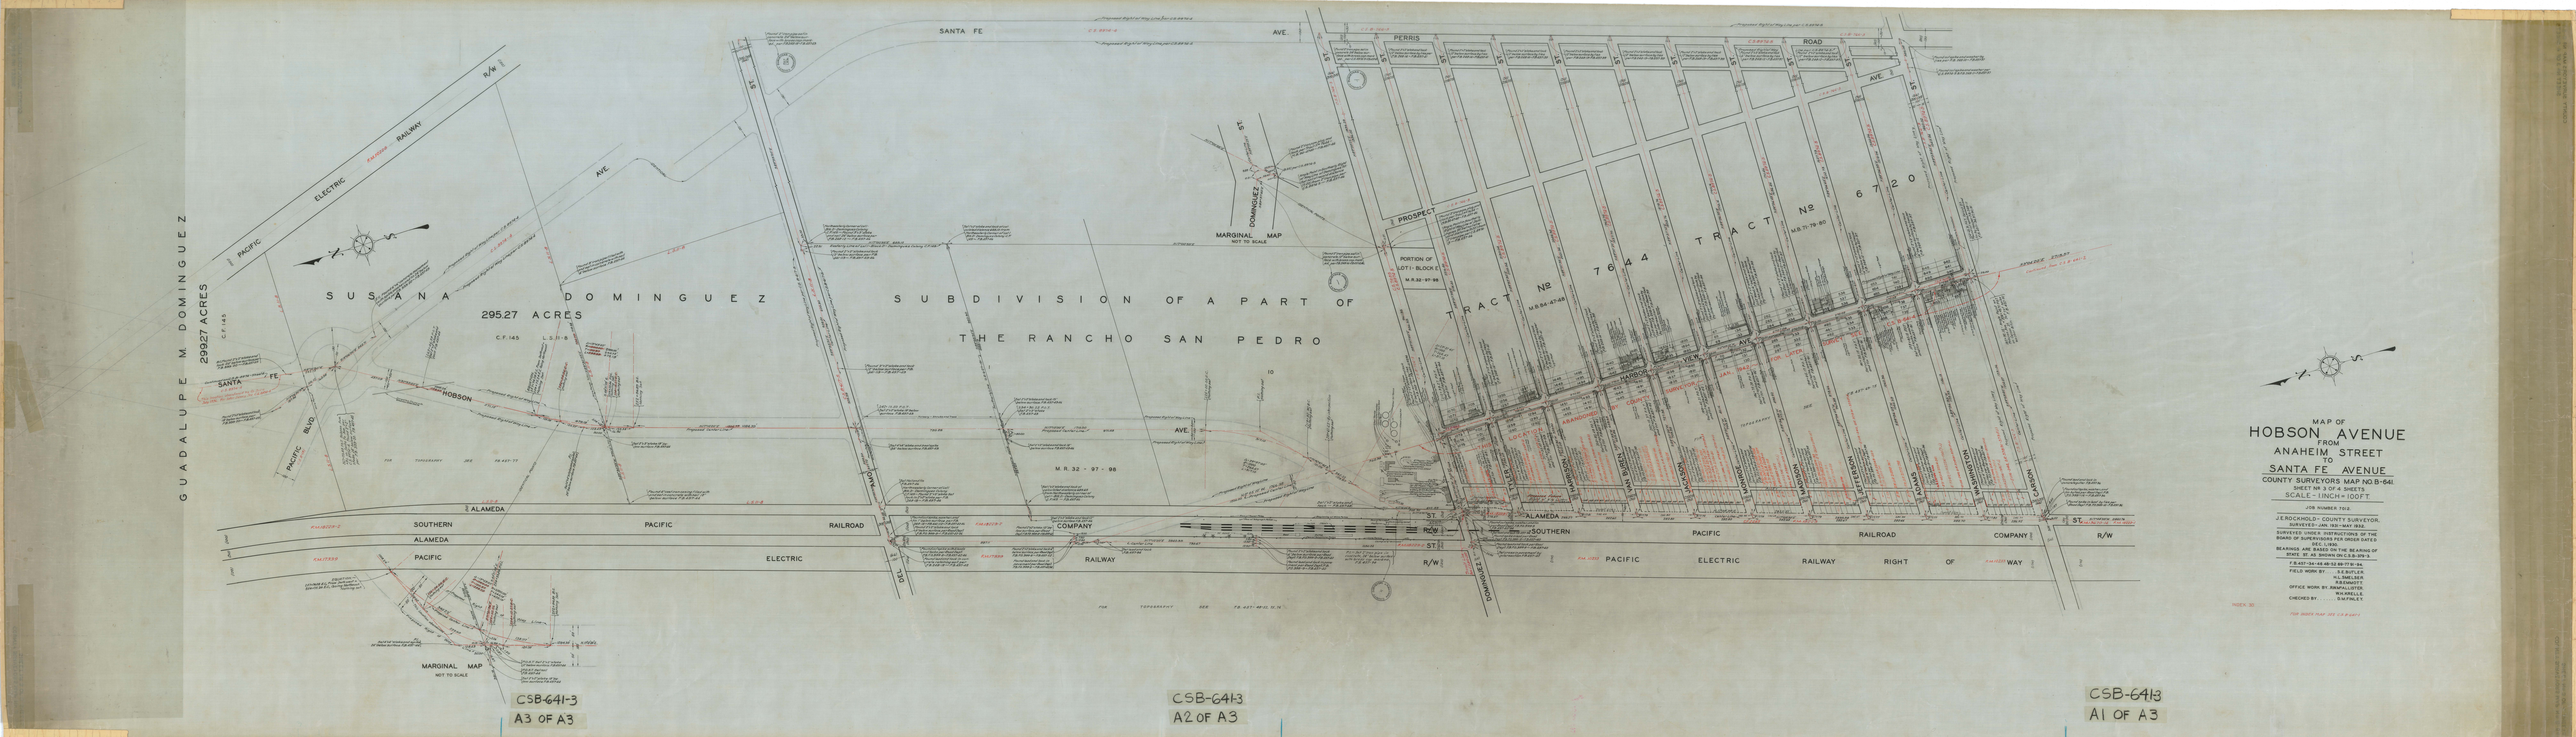

MAP OF
HOBSON AVENUE
FROM
ANAHEIM STREET
TO
SANTA FE AVENUE

COUNTY SURVEYORS MAP NO. B-641
SHEET NO. 3 OF 4 SHEETS
SCALE - 1 INCH = 100 FT

JOB NUMBER 7013

J. E. ROCKHOLD - COUNTY SURVEYOR.
SURVEYED - JAN. 1931 - MAY 1932.

SURVEYED UNDER INSTRUCTIONS OF THE BOARD OF SUPERVISORS UNDER DATES OF
SEC. L.S.R.D.
BEARINGS ARE BASED ON THE BEARING OF STATE ST. AS SHOWN ON C.S.B. 379-3.

F.B. 437-34 - 46 - 48 - 52 - 88 - 77 - 84.
FIELD WORK BY: S.E. BUTLER, H.L. SMELSER, D.A. HARTLEY.
OFFICE WORK BY: R.M. PRELLER, W.H. KELLY, D. ATHLEY.
CHECKED BY: [illegible]

INDEX 30

FOR INDEX MAP SEE SHEET 4

CSB-641-3
A3 OF A3

CSB-641-3
A2 OF A3

CSB-641-3
A1 OF A3