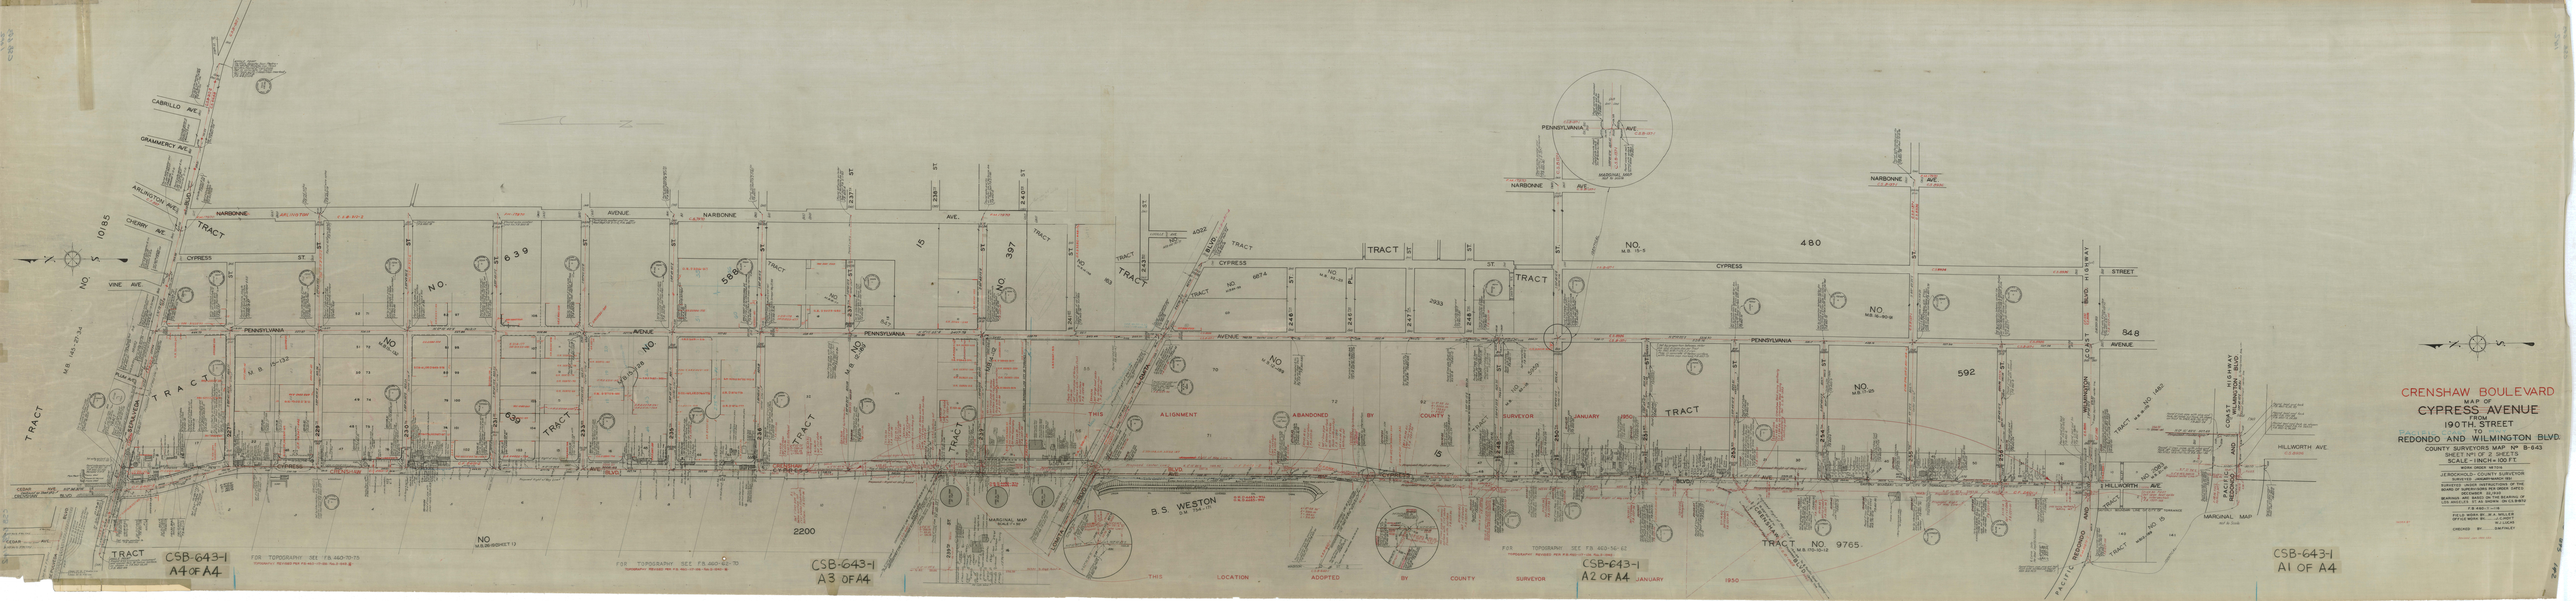
CRENSHAW BOULEVARD
MAP OF
CYPRESS AVENUE
FROM
190TH. STREET
TO
REDONDO AND WILMINGTON BLVD.
COUNTY SURVEYORS MAP No B-643
SHEET No 1 OF 2 SHEETS
SCALE - 1 INCH = 100 FT.
JEROCHOLD - COUNTY SURVEYOR
SURVEYED - JANUARY 1950
SURVEYED - JANUARY 1950
PLOTTED - JANUARY 1950
DRAWN BY - JOHN WILLIAMS
CHECKED BY - SAM WILLEY
FIELD WORK BY - R.A. WILLEY
OFFICE WORK BY - C. LOUGH
R.C. LOUGH
CHECKED BY - SAM WILLEY
CABRILLO AVE.
GRAMMERCY AVE.
ARLINGTON AVE.
CHERRY AVE.
VINE AVE.
NARBONNE AVENUE
CYPRESS ST.
PENNSYLVANIA AVENUE
SEPULVEDA BLVD.
CYPRESS BLVD.
PACIFIC REDONDO AND WILMINGTON BLVD.
COAST HIGHWAY
HILLWORTH AVE.
MARGINAL MAP
B.S. WESTON
THIS ALIGNMENT ABANDONED BY COUNTY SURVEYOR JANUARY 1950
THIS LOCATION ADOPTED BY COUNTY SURVEYOR JANUARY 1950
TRACT NO. 10185
TRACT NO. 639
TRACT NO. 588
TRACT NO. 397
TRACT NO. 480
TRACT NO. 592
TRACT NO. 9765
TRACT NO. 2200
TRACT NO. 848
FOR TOPOGRAPHY SEE F.B. 460-70-75
FOR TOPOGRAPHY SEE F.B. 460-62-70
FOR TOPOGRAPHY SEE F.B. 460-56-62
CSB-643-1
A4 OF A4
CSB-643-1
A3 OF A4
CSB-643-1
A2 OF A4
CSB-643-1
A1 OF A4