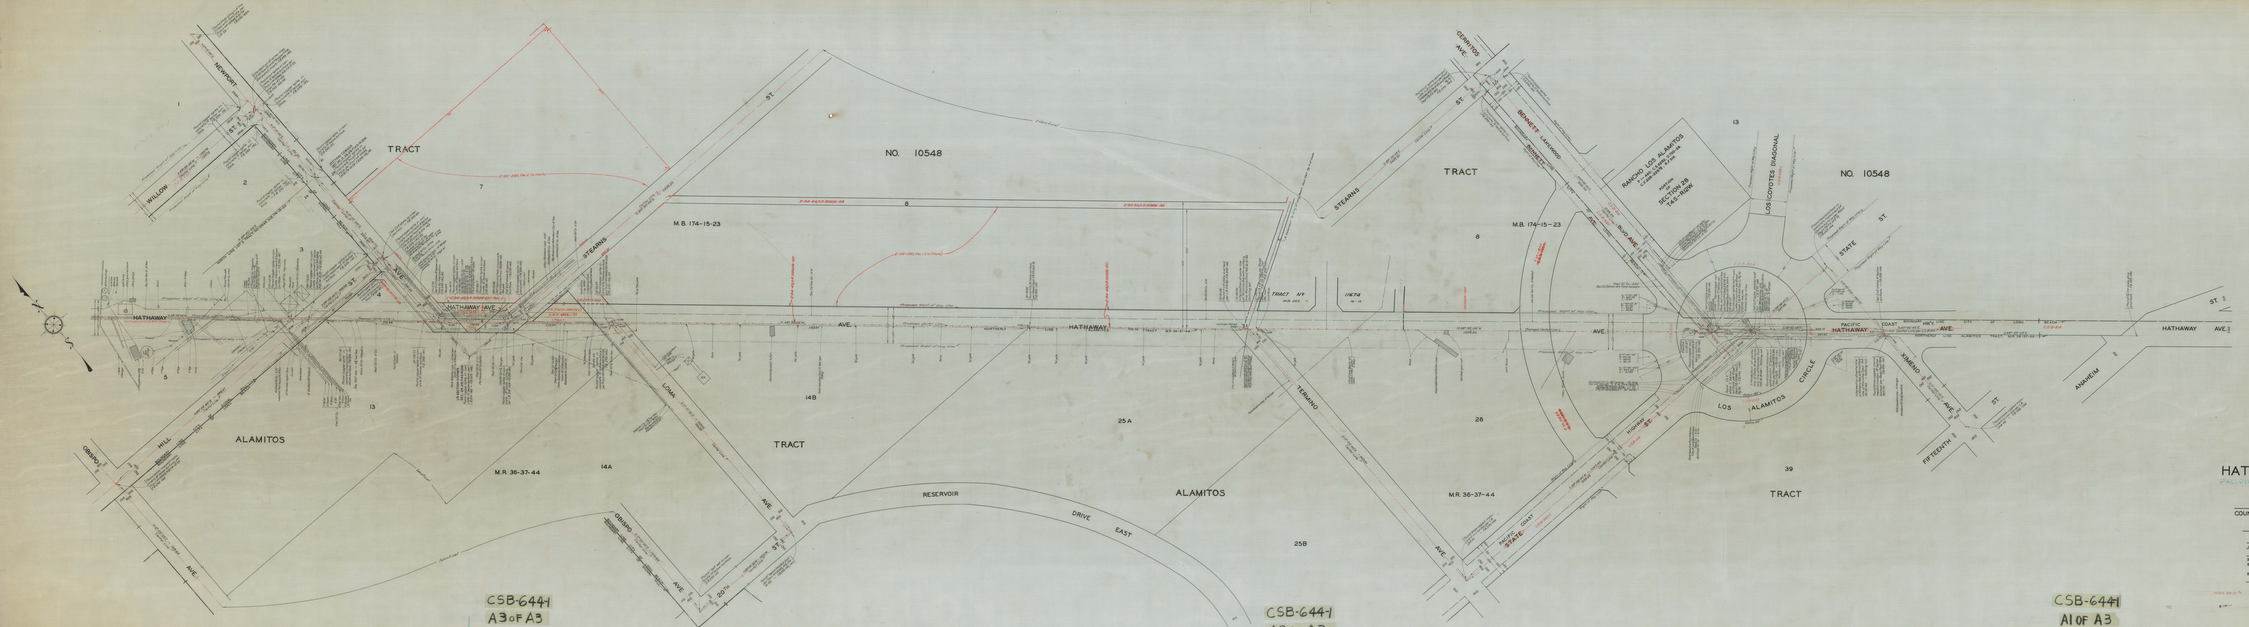

MAP OF
HATHAWAY AVENUE
FROM
STATE STREET
TO
CHERRY AVENUE
COUNTY SURVEYORS MAP No B-644
SHEET No 1 OF 2 SHEETS
SCALE-1 INCH = 50 FT
JOB NUMBER 7617
J.E. ROCKHOLD-COUNTY SURVEYOR
SURVEYED JAN-FEB 1957
SURVEYED UNDER INSTRUCTIONS OF THE BOARD OF SUPERVISORS PER ORDER DATED DECEMBER 22 1953
BEARINGS ARE BASED ON THE BEARING OF STATE STREET PER C.S.B-644
FIELD WORK BY T. JOHNSON
OFFICE WORK BY C.B. COX
CHECKED BY A.R. RICE
A.R. DREW
NO. 10548
TRACT
ALAMITOS
HATHAWAY AVE.
STEARNS
LOMA
TERMINO
RESERVOIR
DRIVE EAST
OBISPO
HILL
WILLOW
NEWPORT
CERRITOS AVE.
BENNETT
LAKEWOOD
RANCHO LOS ALAMITOS
SECTION 28
LOS COYOTES DIAGONAL
STATE ST.
PACIFIC COAST
LOS ALAMITOS CIRCLE
XIMENO AVE.
FIFTEENTH ST.
ANAHEIM
M.B. 174-15-23
M.R. 36-37-44
CSB-644-1
A3 OF A3
CSB-644-1
A2 OF A3
CSB-644-1
A1 OF A3