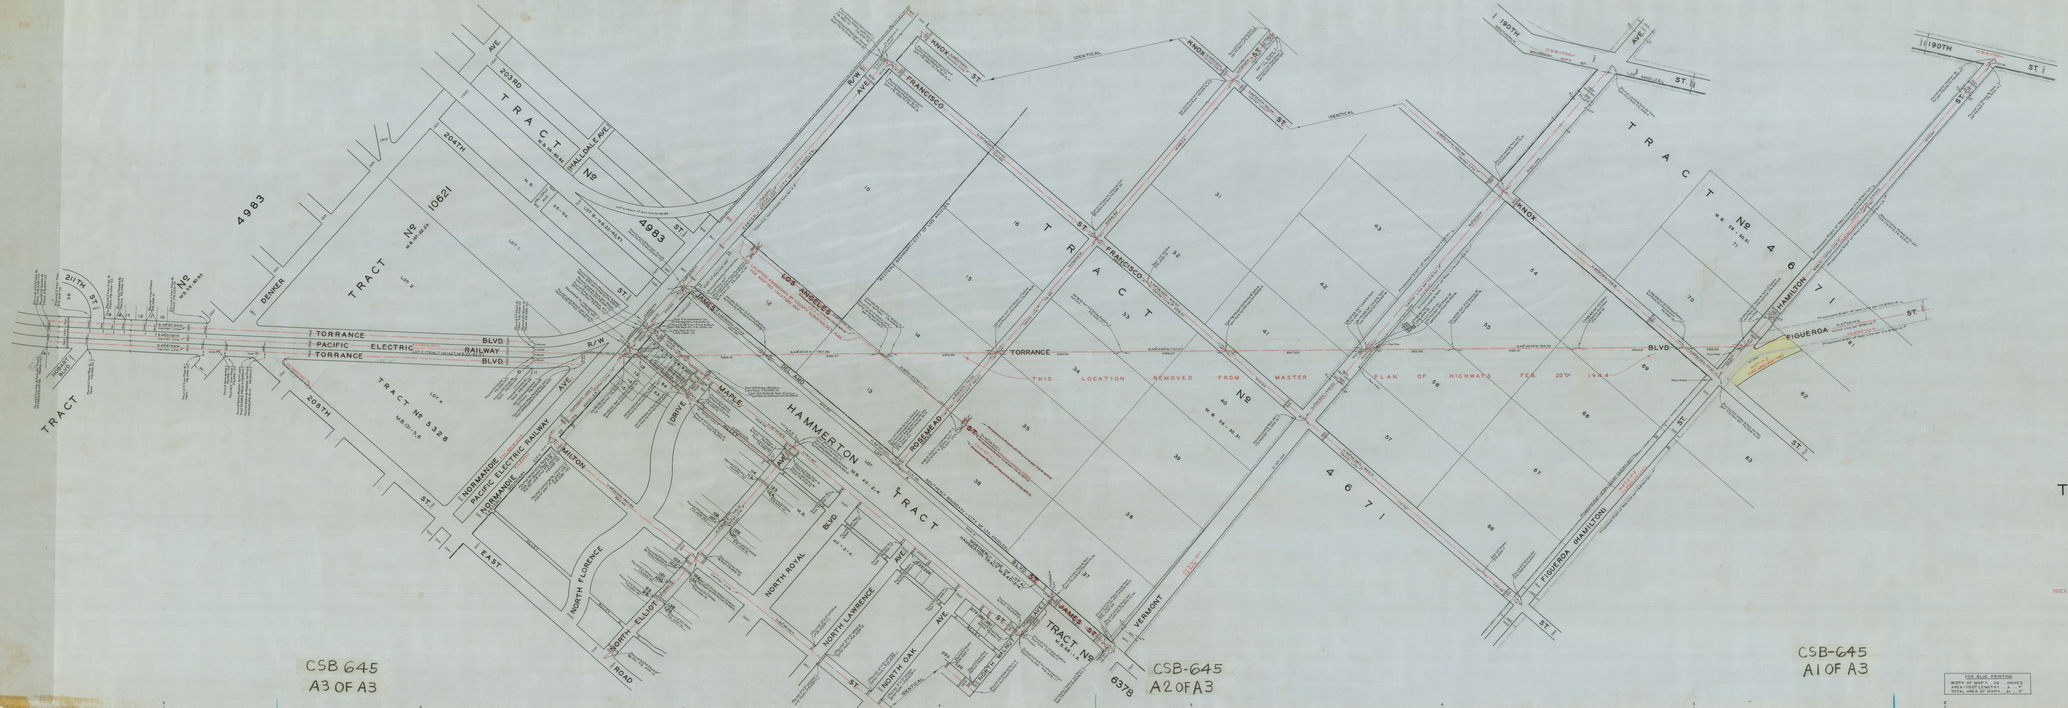

MAP OF
TORRANCE BOULEVARD
FROM
FIGUEROA STREET
TO
NORMANDIE AVENUE.

COUNTY SURVEYORS MAP Nº B-645
SCALE—1 INCH = 100 FT

JOB NUMBER 1518

ALFRED JONES—COUNTY SURVEYOR
SURVEYED FEB. & SEPT. 1931.

SURVEYED UNDER INSTRUCTIONS OF THE BOARD OF SUPERVISORS PER ORDER DATED FEB. 20TH 1931.

BEARINGS ARE BASED ON THE BEARING OF VERMONT AVE. PER C.S. (3-31).

C.S. (3-31)

FIELD WORK BY ..... E.C. WALLACE
OFFICE WORK BY ..... R.A. MILLER
CHECKED BY ..... A.A. ROEDER

INDEX 26

CSB BLUE PRINTING
WIDTH OF MAP ..... 26 INCHES
AREA / FOOT LENGTH ..... 2.1 SQ FT
TOTAL AREA OF MAP ..... 55.1 SQ FT