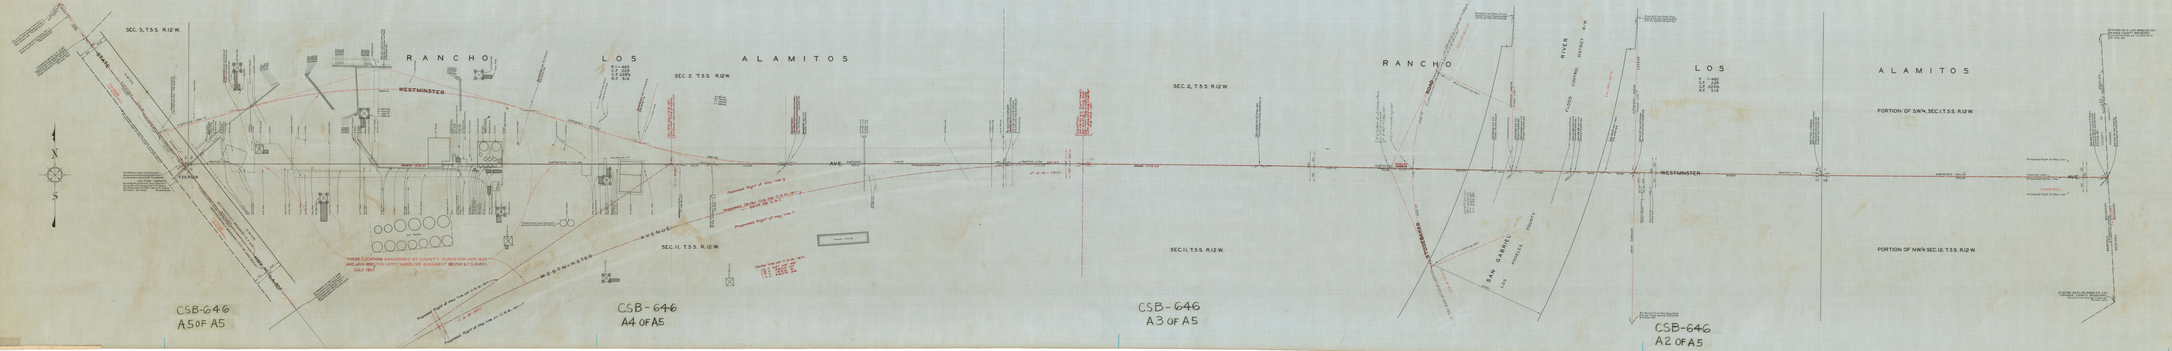

MAP OF
WESTMINSTER AVENUE
FROM
STATE HIGHWAY-L.A.-60F.
TO
EASTERLY BOUNDARY-LOS ANGELES COUNTY
COUNTY SURVEYOR'S MAP NTB-646
SCALE: 1 INCH = 50 FT.

WORK ORDER NO 7-12-3
J.E. BUCKNALL, COUNTY SURVEYOR
SURVEYED JAN. - MARCH 1957
SURVEYED BY: J.E. BUCKNALL, CHIEF OF THE BOARD OF SUPERVISORS WAS BUILT UNDERNEATH SAID BEARINGS ARE BASED ON THE BEARING OF
N 0°-0'-0" W ON THE WEST LINE OF SEC. 11
T.5.S. R.12.W. S.B.B.&M. (U.S.G.S.)
FIELD WORK BY: JAN. - MAR. 1957
OFFICE WORK BY: J.E. BUCKNALL
CHECKED BY: A.A. KUSZER

THIS MAP HAS BEEN SUPERSEDED BY C.S.B.-1871, JULY 1957