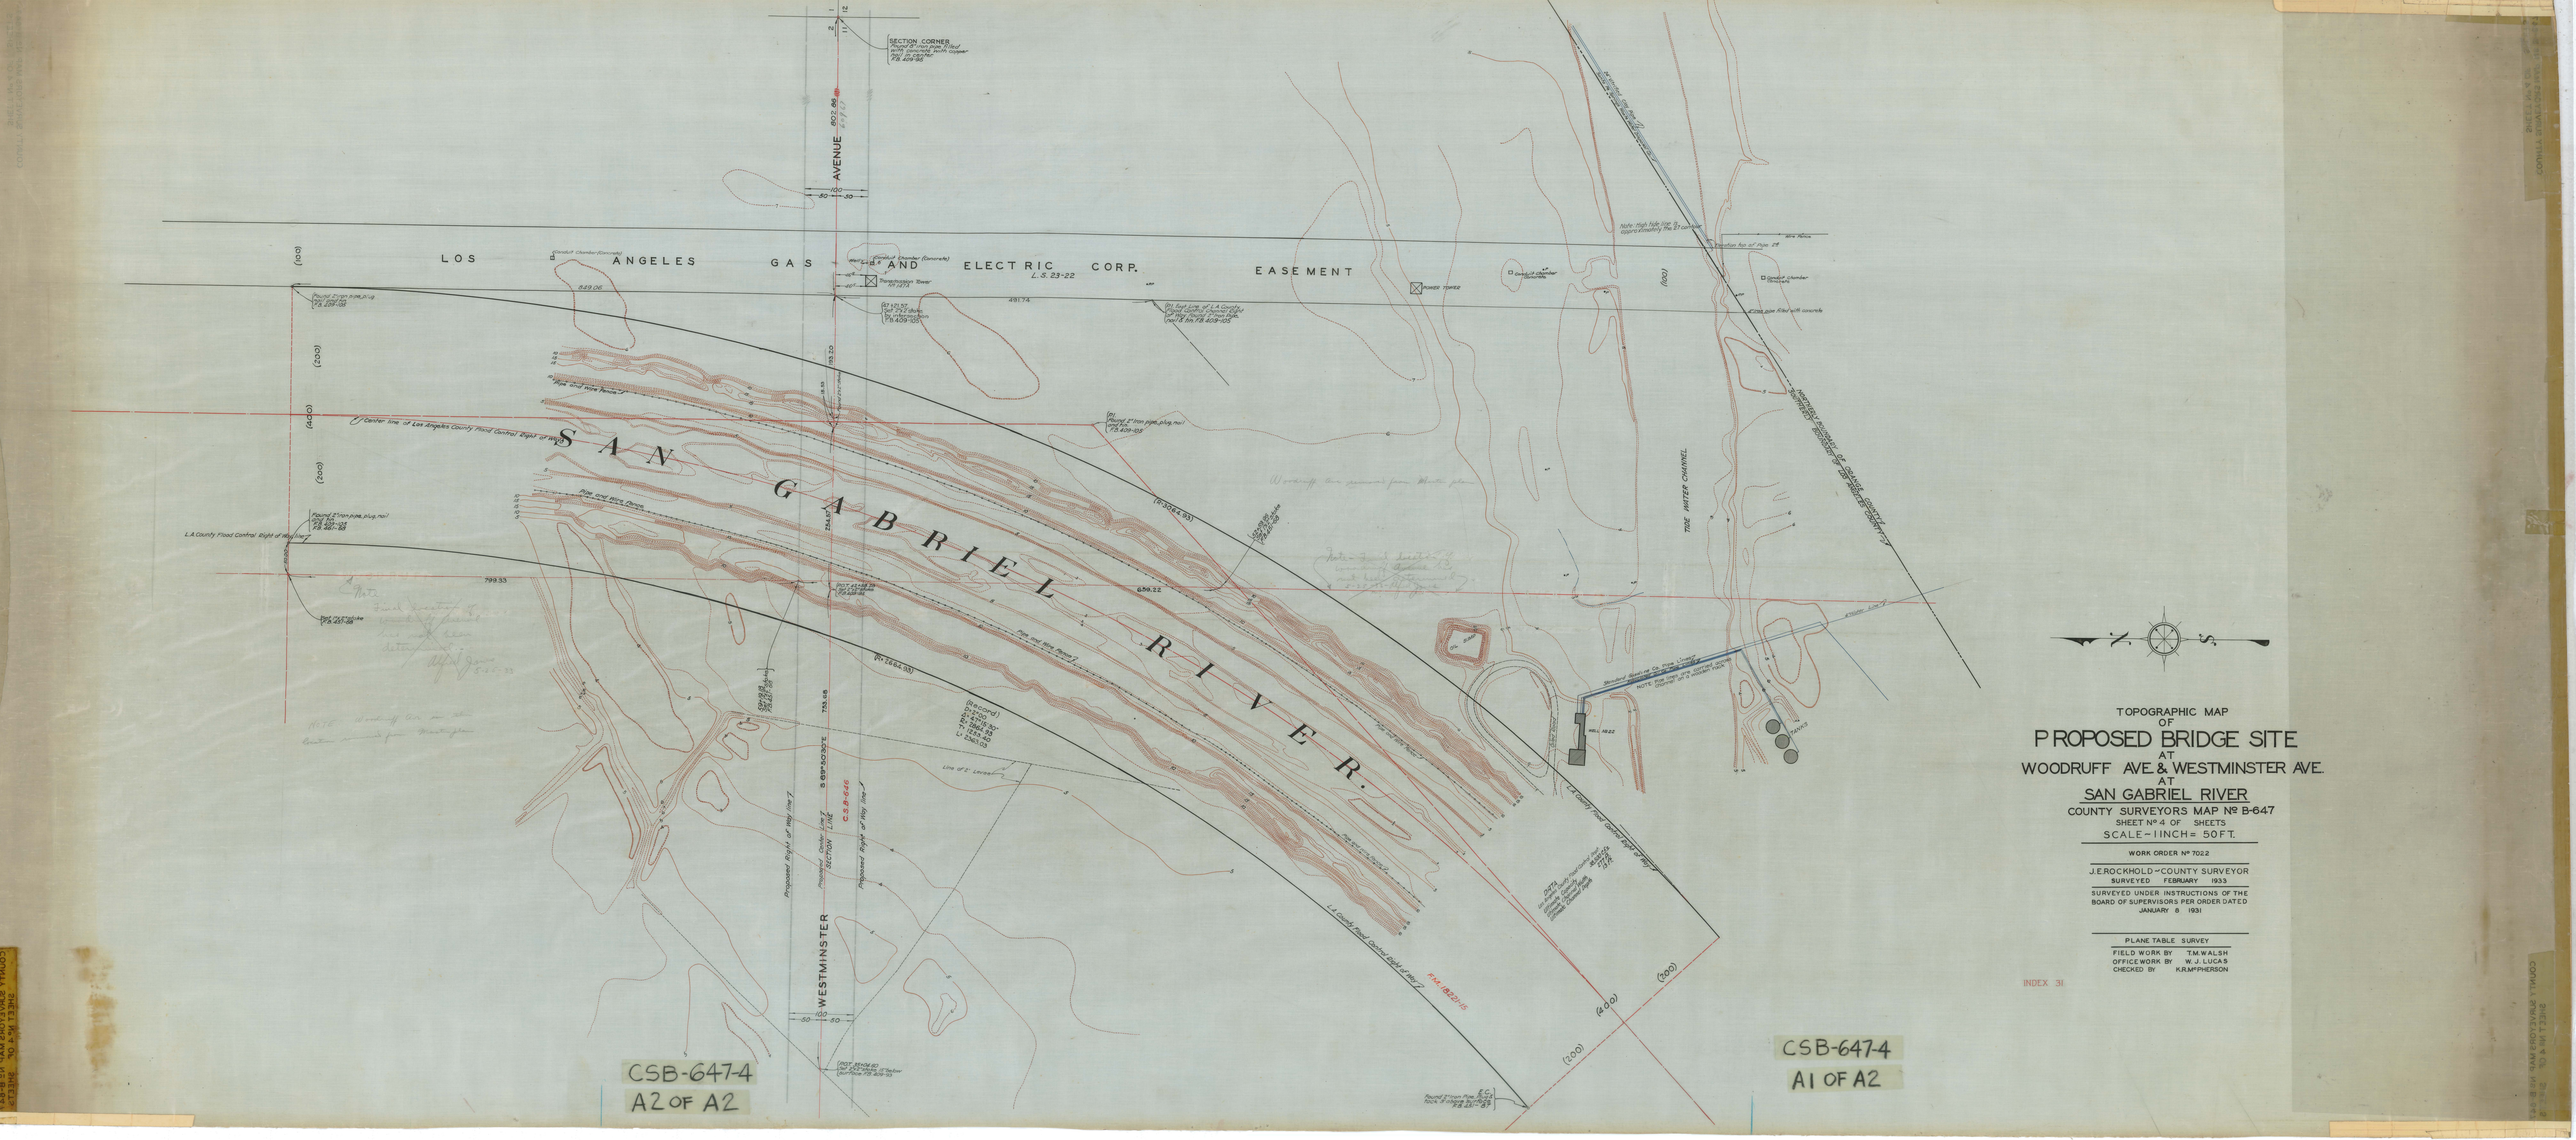
LOS ANGELES GAS AND ELECTRIC CORP. EASEMENT
SAN GABRIEL RIVER
WESTMINSTER AVENUE
SECTION CORNER
Found 3" iron pipe R.Stad with Concrete, with copper bolt as shown
TIE WATER CHANNEL
Center line of Los Angeles County Flood Control Right of Way
L.A. County Flood Control Right of Way
Proposed Right of Way line
Proposed Center Line SECTION LINE
C.S.B-646
Pole and Wire Fence
Transmission Tower
POWER TOWER
Gate
Line of Levee
Top of Bank
Toe of Slope
Found 3" iron pipe, plug, nail
Found 2" iron pipe, plug, nail
Found 3" iron pipe, plug
Found 3" iron pipe, plug, nail
Found 3" iron pipe, plug, nail
Found 3" iron pipe, plug, nail