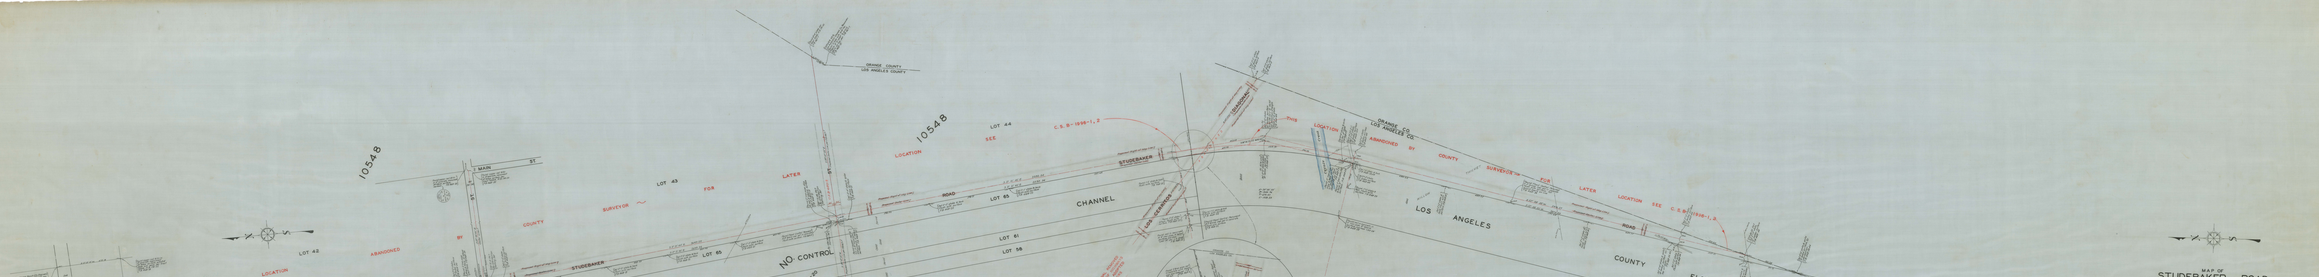

MAP OF
STUDEBAKER ROAD
FROM
ORANGETHORPE AVENUE
TO
LOS ANGELES-ORANGE COUNTY BOUNDARY
COUNTY SURVEYOR'S MAP NO B-648
SCALE: 1" = 100'-0"
SURVEY DATA
FIELD BOOK NO. 1-A-2
OFFICE BOOK NO. 1-A-2
OFFICE BOOK NO. 1-A-2
CHECKED BY
APPROVED

NOTICE: THE LOCATION OF ST. STUDEBAKER ROAD AS SHOWN ON THIS MAP WAS ABANDONED BY THE BOARD OF SUPERVISORS OF ORANGE COUNTY, AND THE ORIGINAL 40 FOOT RIGHT OF WAY WAS RELOCATED AS SHOWN ON THIS MAP. FOR LATER LOCATION SEE MAP OF STUDEBAKER ROAD

CSB-648-2
A2 OF A4

CSB-6482
A1 OF A1