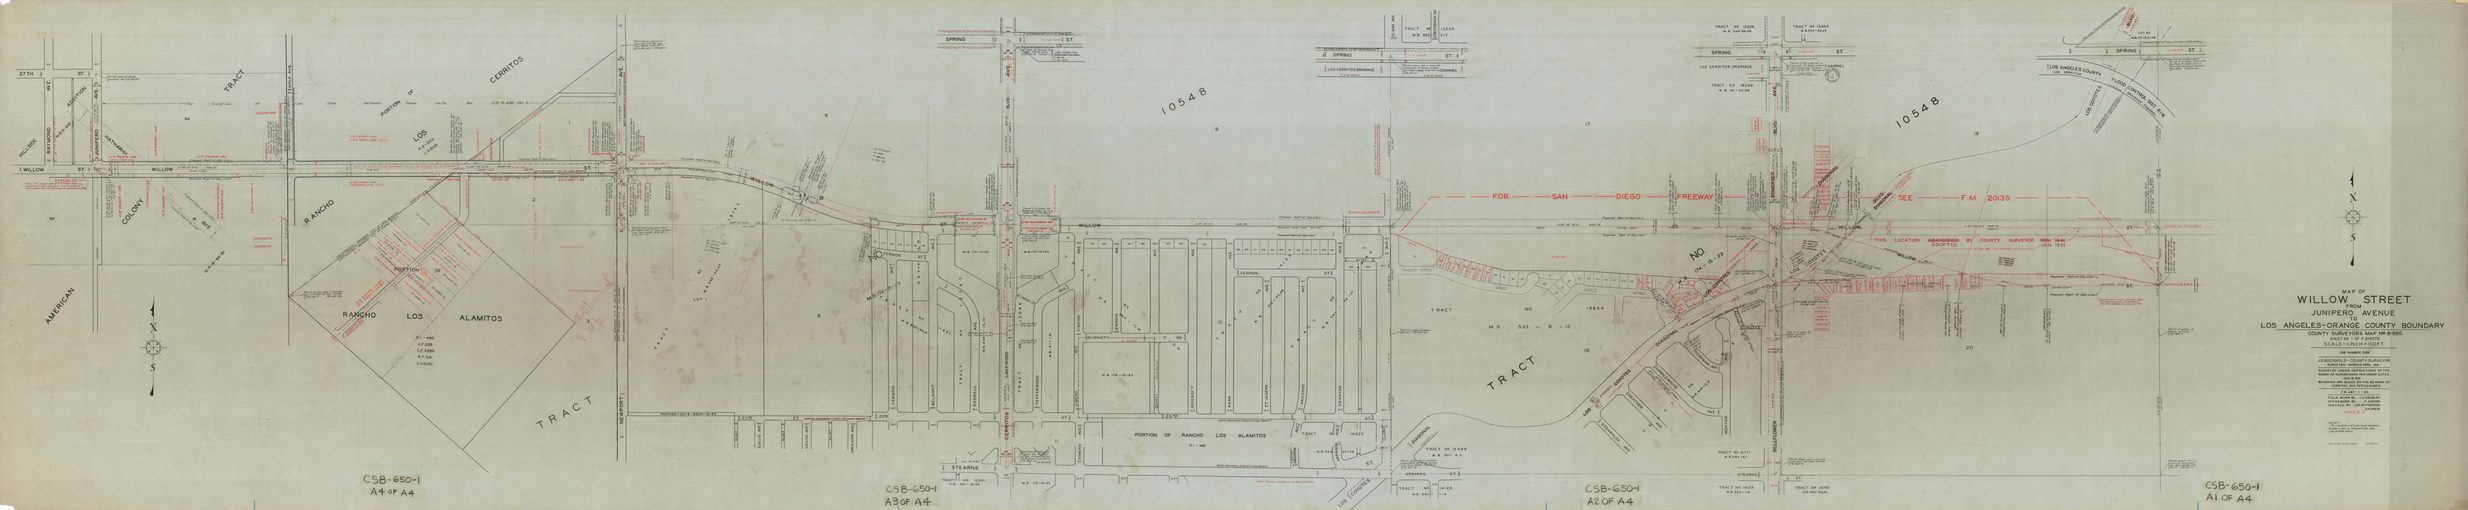
MAP OF
WILLOW STREET
FROM
JUNIPERO AVENUE
TO
LOS ANGELES-ORANGE COUNTY BOUNDARY
COUNTY SURVEYOR'S MAP NR 8-650
SHEET NR 1 OF 3 SHEETS
SCALE-1 INCH=100 FT
JOB NUMBER 1022
J.E. ROCKWELL-COUNTY SURVEYOR
BURKETT-MORRISON, INC.
CONSULTING ENGINEERS
SURVEYORS
REAL ESTATE
BASED ON THE BEARING OF
CERRITOS AVE. BEARING
N.A. 1927 - 1.25
FILE NAME BY: C.E.WALLACE
DRAFTED BY: J.R.BOYD
CHECKED BY: J.R.BOYD
DATE: 4-4-2016
NOTE: 1
THIS LOCATION ABANDONED BY COUNTY SURVEYOR NOV 10-50
ADOPTED JAN 1951
FOR SAN DIEGO FREEWAY
SEE F.M. 20138
10548
10548
TRACT
TRACT
TRACT
TRACT NO. 19654
M.B. 533 - 8 - 12
PORTION OF RANCHO LOS ALAMITOS
PORTION OF RANCHO LOS ALAMITOS
AMERICAN COLONY
RANCHO LOS ALAMITOS
LOS CERRITOS
LOS ANGELES COUNTY FLOOD CONTROL DIST. R/W
LOS CERRITOS DRAINAGE
LOS CERRITOS DRAINAGE
SPRING ST.
WILLOW ST.
STEARNS
CSB-650-1
A4 OF A4
CSB-650-1
A3 OF A4
CSB-650-1
A2 OF A4
CSB-650-1
A1 OF A4