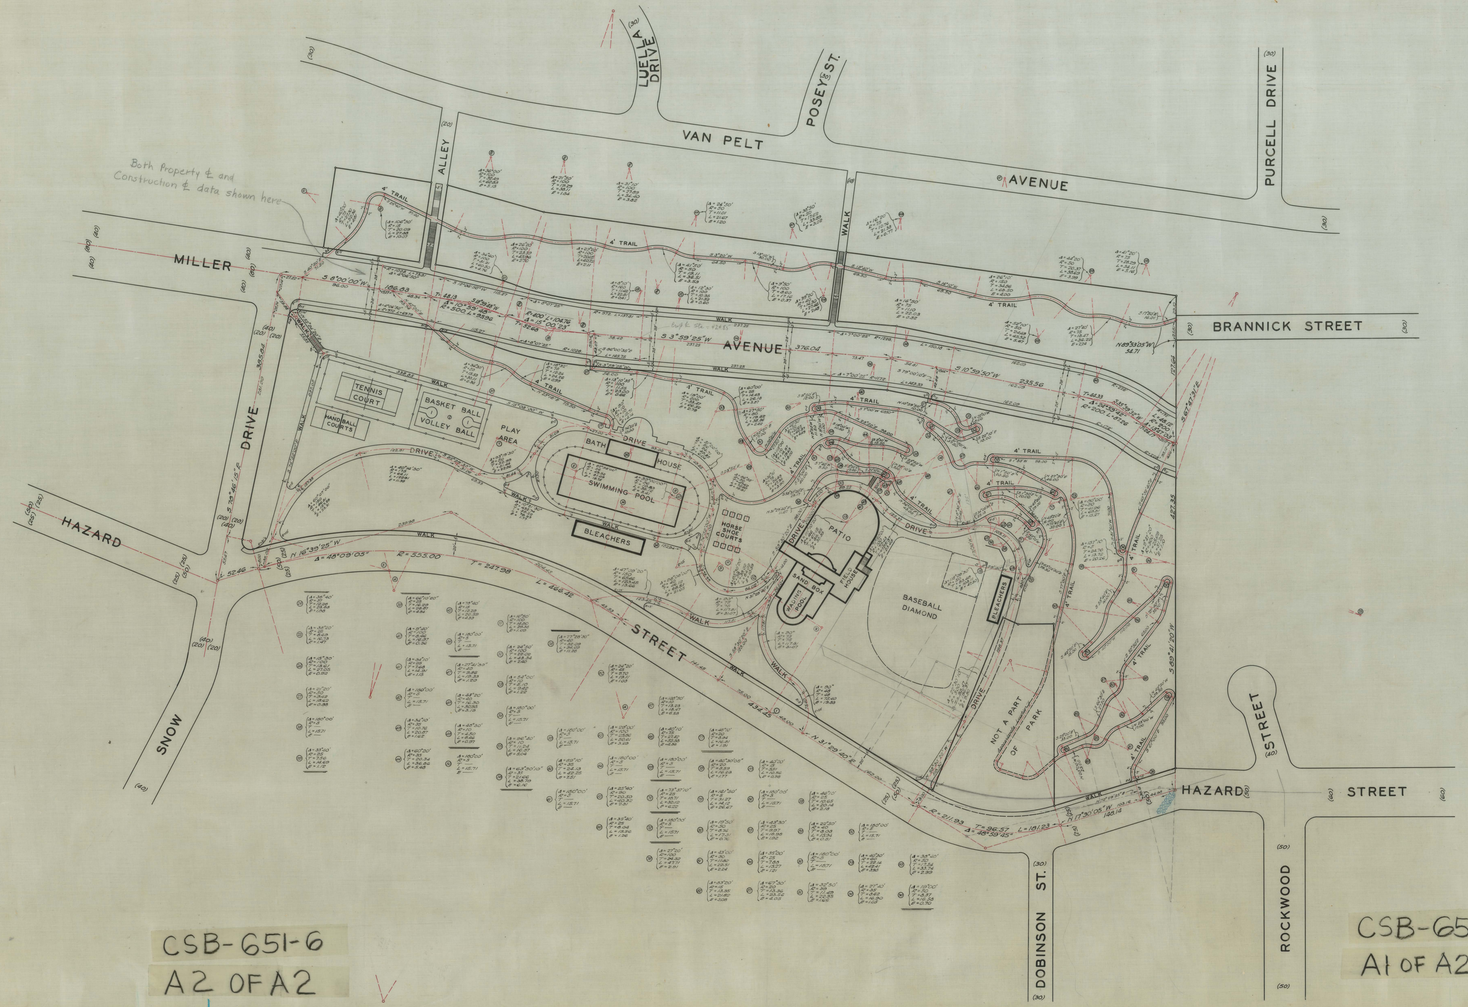


CSB-651-6
A2 OF A2

CSB-651-6
A1 OF A2

# LAYOUT OF CITY TERRACE PARK

BEING
A PORTION OF
TRACT Nº 6480, M.B. 79-31-38
AND
TRACT Nº 6213, M.B. 133-25-29

COUNTY SURVEYORS MAP Nº B-651
SHEET Nº 6 OF 6 SHEETS
SCALE - 1 INCH = 50 FEET
WORK ORDER Nº 7020
J.E. ROCKHOLD - COUNTY SURVEYOR
SURVEYED MARCH 1931 - JULY 1933

FIELD WORK BY · ·

OFFICE WORK BY · · · · J.H. SMITH
CHECKED BY · · · · · · · M.H. CURTIS

FOR MAP SHOWING SURVEY OF BOUNDARY LINES AND OF STREETS SEE C.S. B-651-SHEET 1.
FOR ORIGINAL TOPOGRAPHY SEE C.S. B-651-SHEETS 2, 4.
FOR GRADING PLAN SEE C.S. B-651-SHEET 5.
FOR TOPOGRAPHY AS OF JUNE, 1938 SEE C.S. B-1417.

THIS PLAN PREPARED FROM A DESIGN FURNISHED BY THE REGIONAL PLANNING COMMISSION