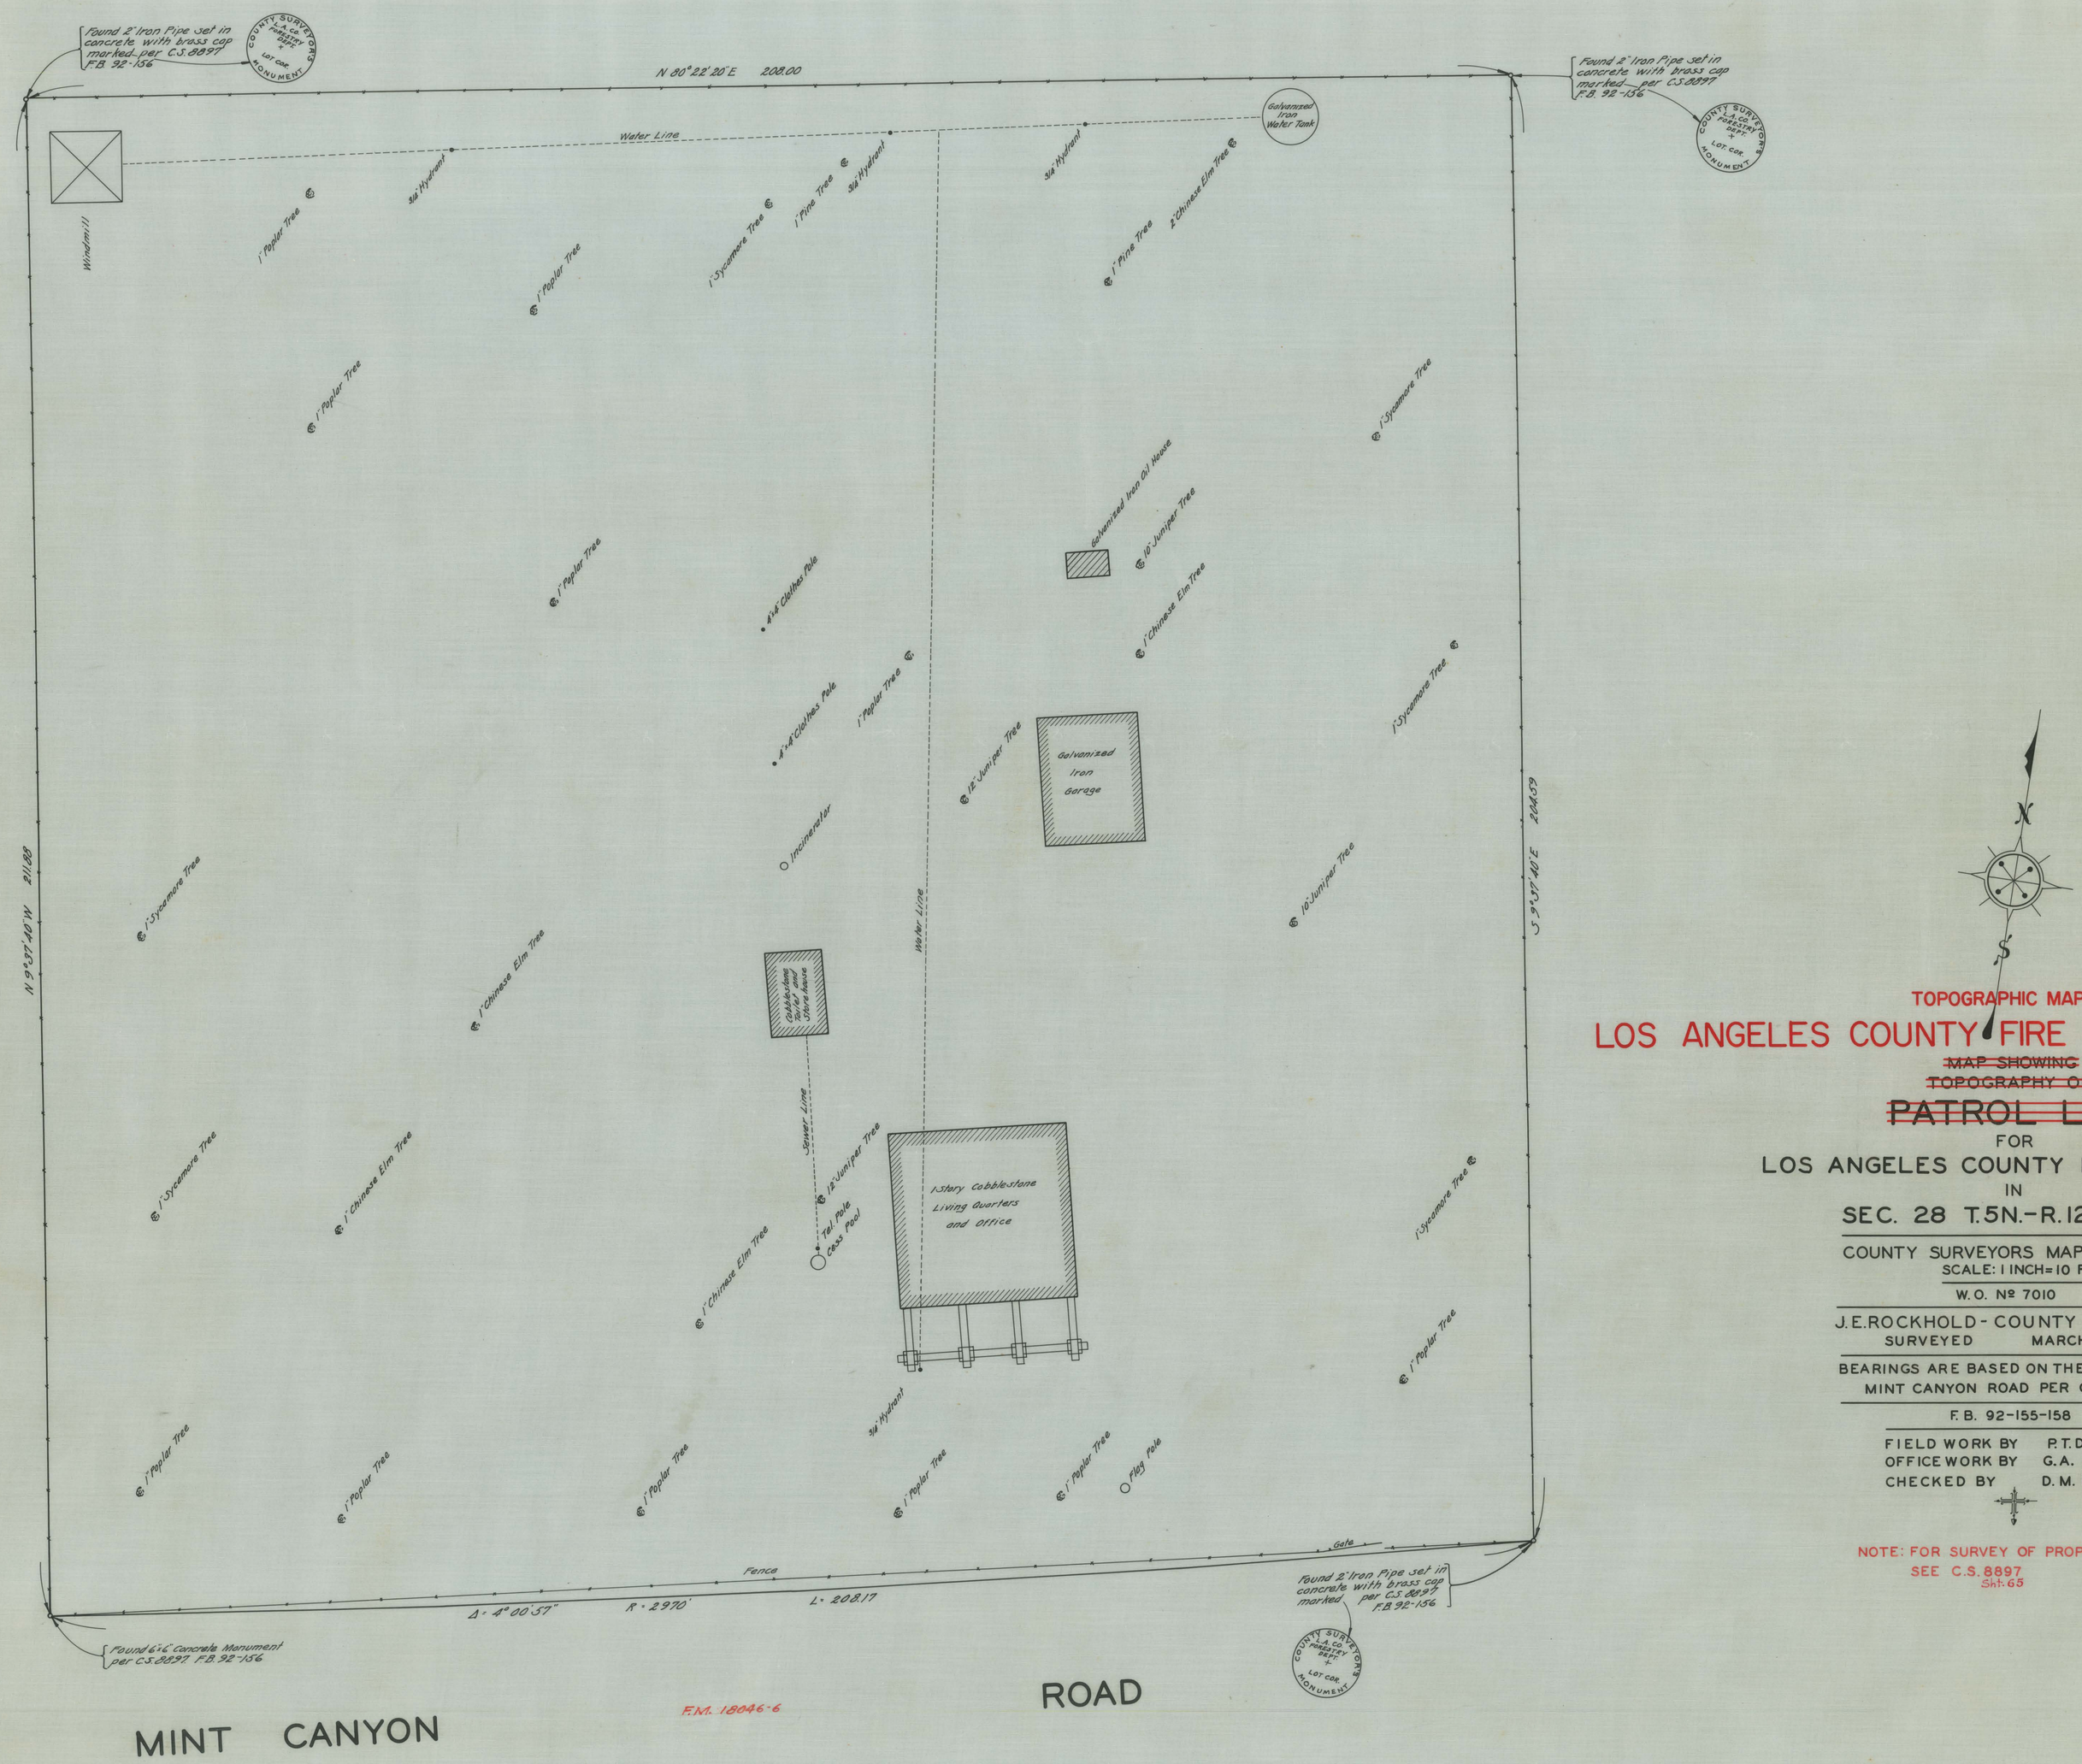

TOPOGRAPHIC MAP OF

LOS ANGELES COUNTY FIRE STATION SITE Nº 80

~~MAP SHOWING~~
~~TOPOGRAPHY ON~~
~~PATROL LOT~~

FOR

LOS ANGELES COUNTY FIRE WARDEN

IN

SEC. 28 T.5N.-R.12W. S.B.M.

COUNTY SURVEYORS MAP Nº B-663
SCALE: 1 INCH=10 FT.

W.O. Nº 7010

J.E.ROCKHOLD - COUNTY SURVEYOR
SURVEYED MARCH 1931

BEARINGS ARE BASED ON THE BEARING OF MINT CANYON ROAD PER C.S. 8046-6

F.B. 92-155-158

FIELD WORK BY P.T.DUNLAP
OFFICE WORK BY G.A. CROWL
CHECKED BY D.M. FINLEY

NOTE: FOR SURVEY OF PROPERTY LINES SEE C.S. 8897 Sht. 65

CSB-663
A1 OF A1