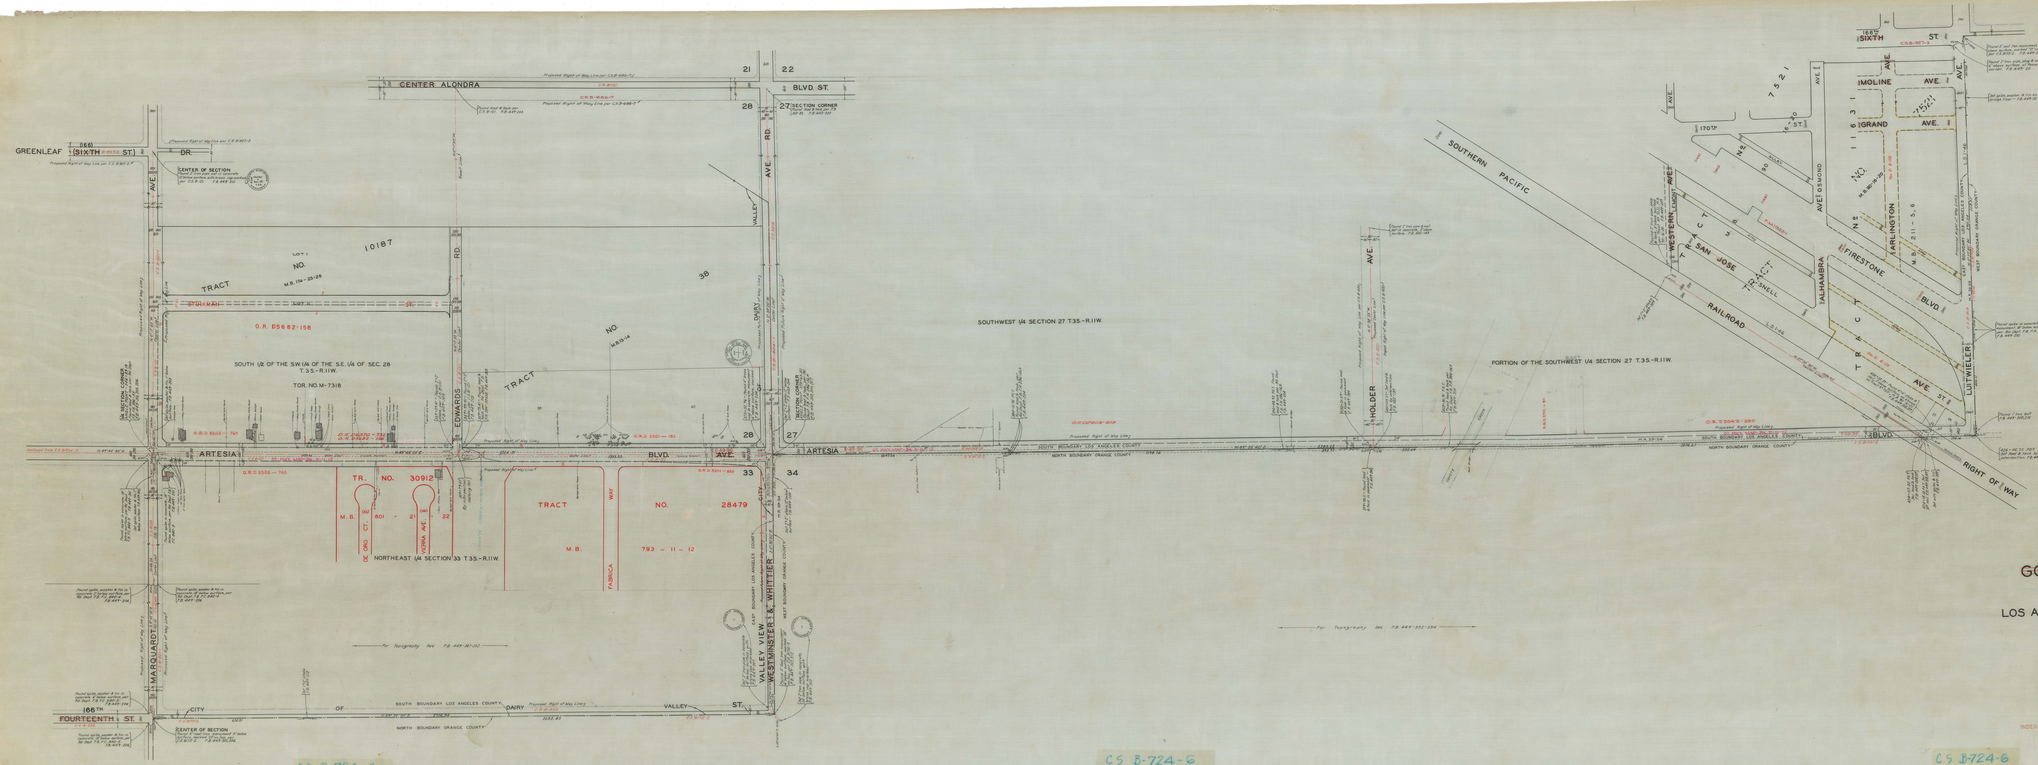

MAP OF

GOULD-ARTESIA AVENUE

FROM

DOWNEY AVENUE

TO

LOS ANGELES-ORANGE COUNTY BOUNDARY

COUNTY SURVEYORS MAP № B-724.

SHEET №6 OF 6 SHEETS.

SCALE-1INCH=100FT.

JOB NUMBER 7053.

J.E.ROCKHOLD - COUNTY SURVEYOR

SURVEYED JULY 1931 - FEB. 1932.

SURVEYED UNDER INSTRUCTIONS OF THE BOARD OF SUPERVISORS PER ORDER DATED JUNE 8,1931

BEARINGS ARE BASED ON THE BEARING OF WOODRUFF AVE.PER C.S.B-35-4

F.B. 443-51-254.

FIELD WORK BY..... S.E.BUTLER
E.A.ROSECRANS.

OFFICE WORK BY..... O.L.PACK
A.A.WOOD

CHECKED BY..... A.R.DREW.

THIS MAP WAS DRAWN AND LAID OUT BY Blanchard Mapping Co. - Burbank, Calif.

INDEX 34

CS B-724-6
A3 OF A3

CS B-724-6
A2 OF A3

CS B-724-6
A1 OF A3