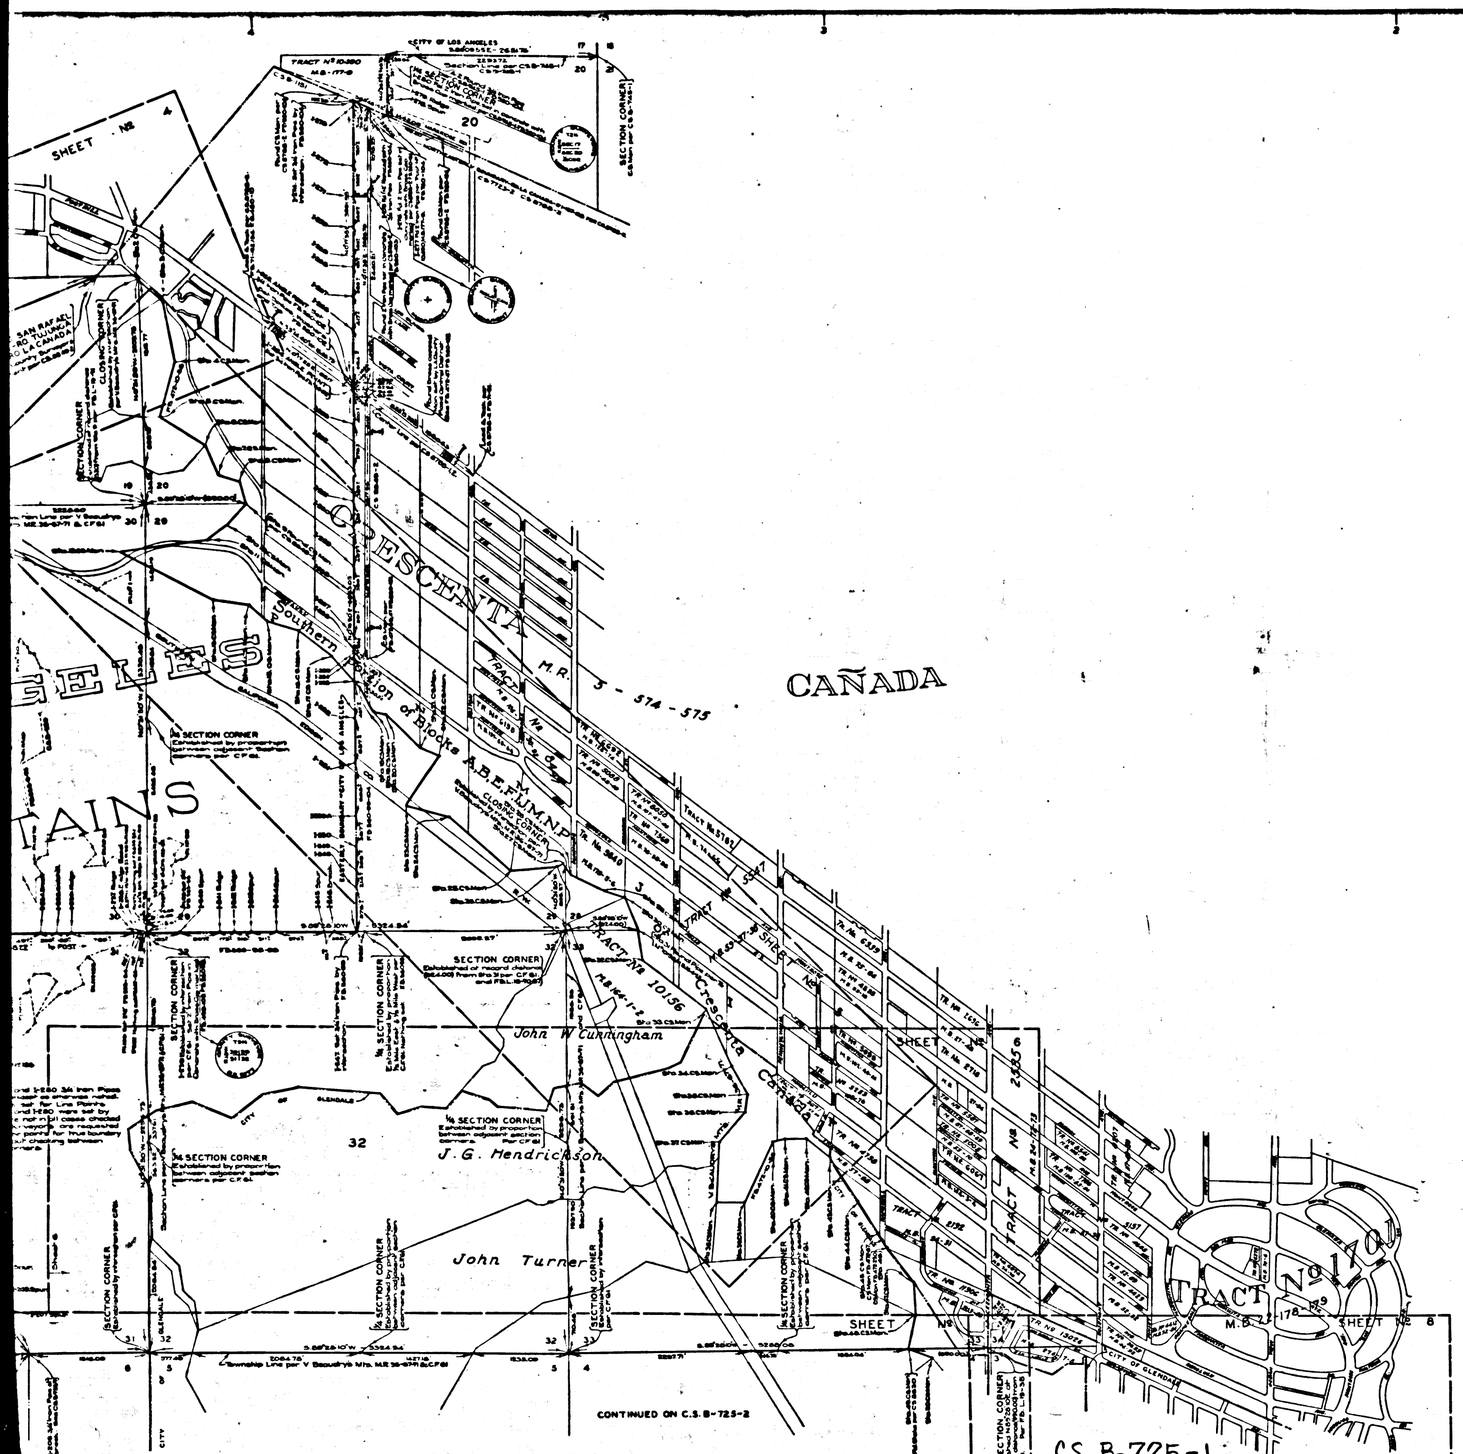

CS B-725-1
A1 OF A2

INDEX MAP OF

V. BEAUDRY'S MOUNTAINS
M.R. 36-67-71
AND
ADJACENT PROPERTY LINES

COUNTY SURVEYORS MAP No B-725

SHEET No 1 OF 16 SHEETS

SCALE - 1 INCH = 600 FT.

JOB NUMBER 7048

ALFRED JONES - COUNTY SURVEYOR

SURVEYED - JUNE, 1931 - JAN. 1939.

SURVEYED UNDER INSTRUCTIONS OF THE BOARD OF SUPERVISORS PER ORDER DATED MAY 11, 1931.

BEARINGS ARE BASED ON THE GRID BEARING FROM VERDUGO TO MICHIGAN PER LOS ANGELES COUNTY SURVEY CONTROL SYSTEM.

INDEX 51-52-40

F.B. 472-1-275. F.B. 480-7-247.
F.B. 499-9-152. F.B. 560-55-123.

FIELD WORK BY. . . . W.A. MILLER.
L.D. MOORE.
C.V. CRUMLEY.

OFFICE WORK BY. . . . F.A. WOOD.
R.W. McALLISTER.

CHECKED BY. . . . . D.M. FINLEY.

NOTE: CITY BOUNDARY REVISED MAR. 1961 T.M.I.

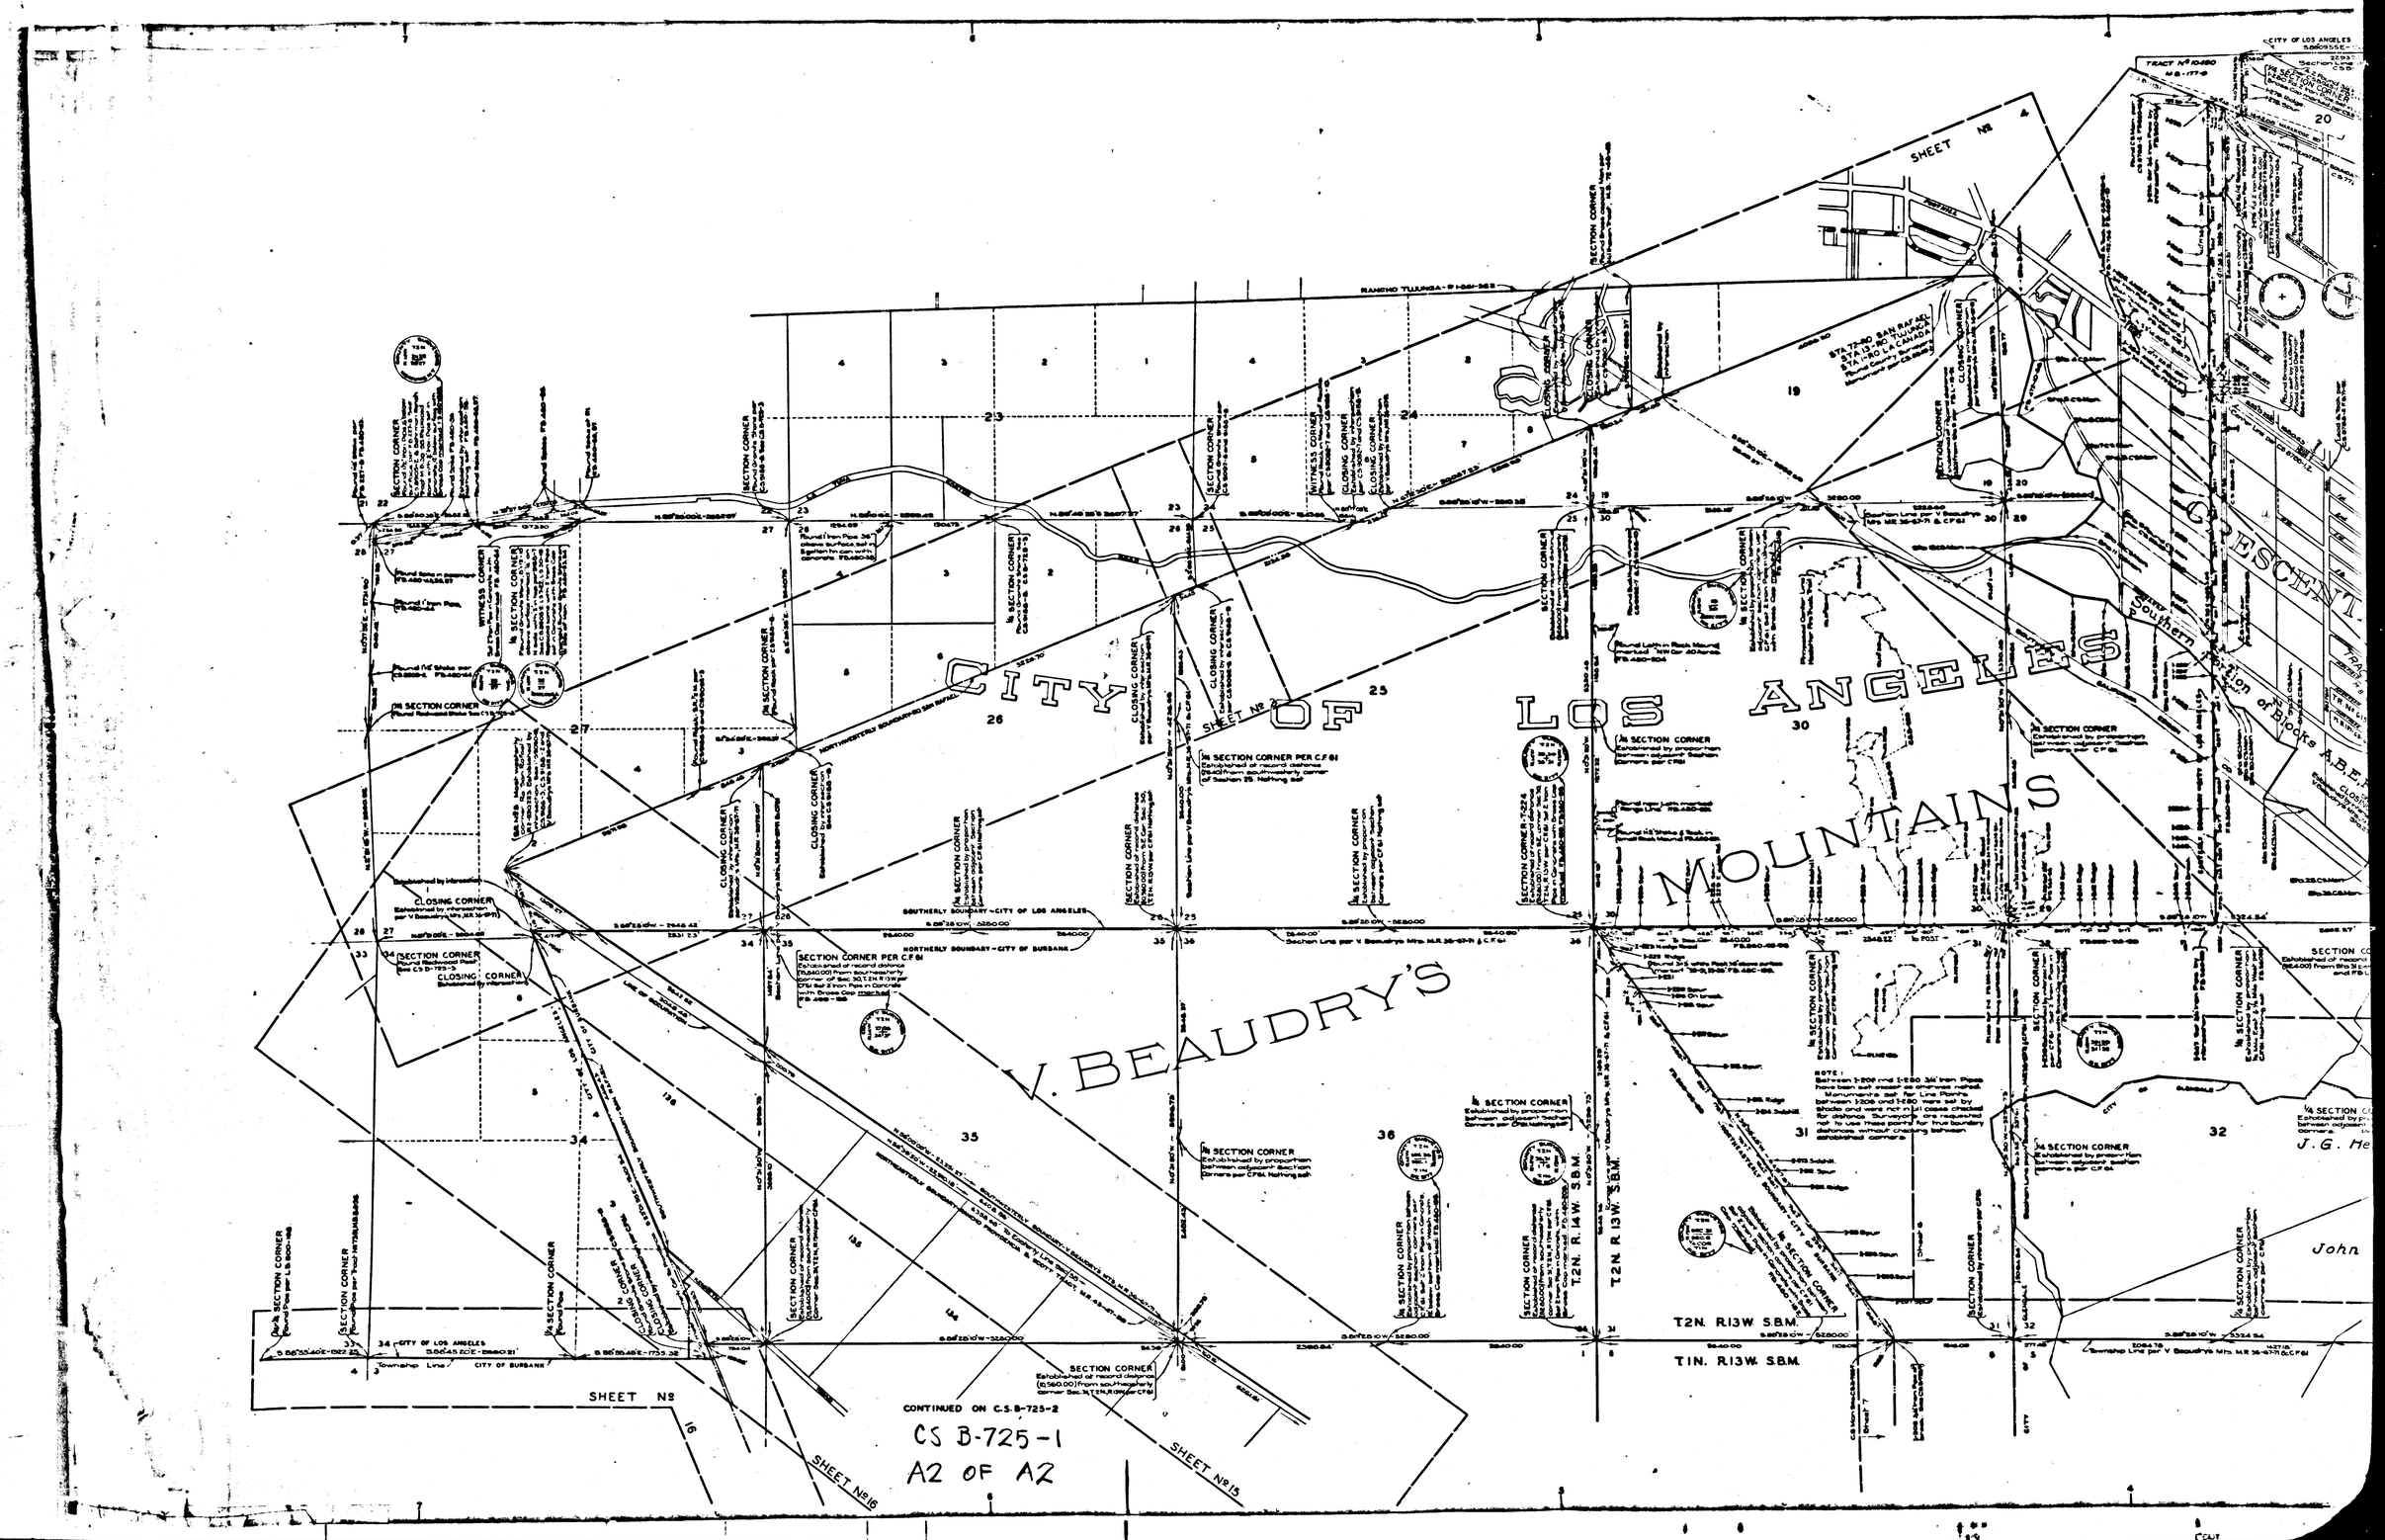
CITY OF LOS ANGELES
V. BEAUDRY'S
MOUNTAINS
CRESCENT
Southern Portion of Blocks A,B,E,F
SHEET No 4
SHEET No 2
SHEET No 16
SHEET No 15
T2N. R13W. S.B.M.
T1N. R13W. S.B.M.
T2N. R.14W. S.B.M.
T2N. R.13W. S.B.M.
CONTINUED ON C.S.B-725-2
CS B-725-1
A2 OF A2