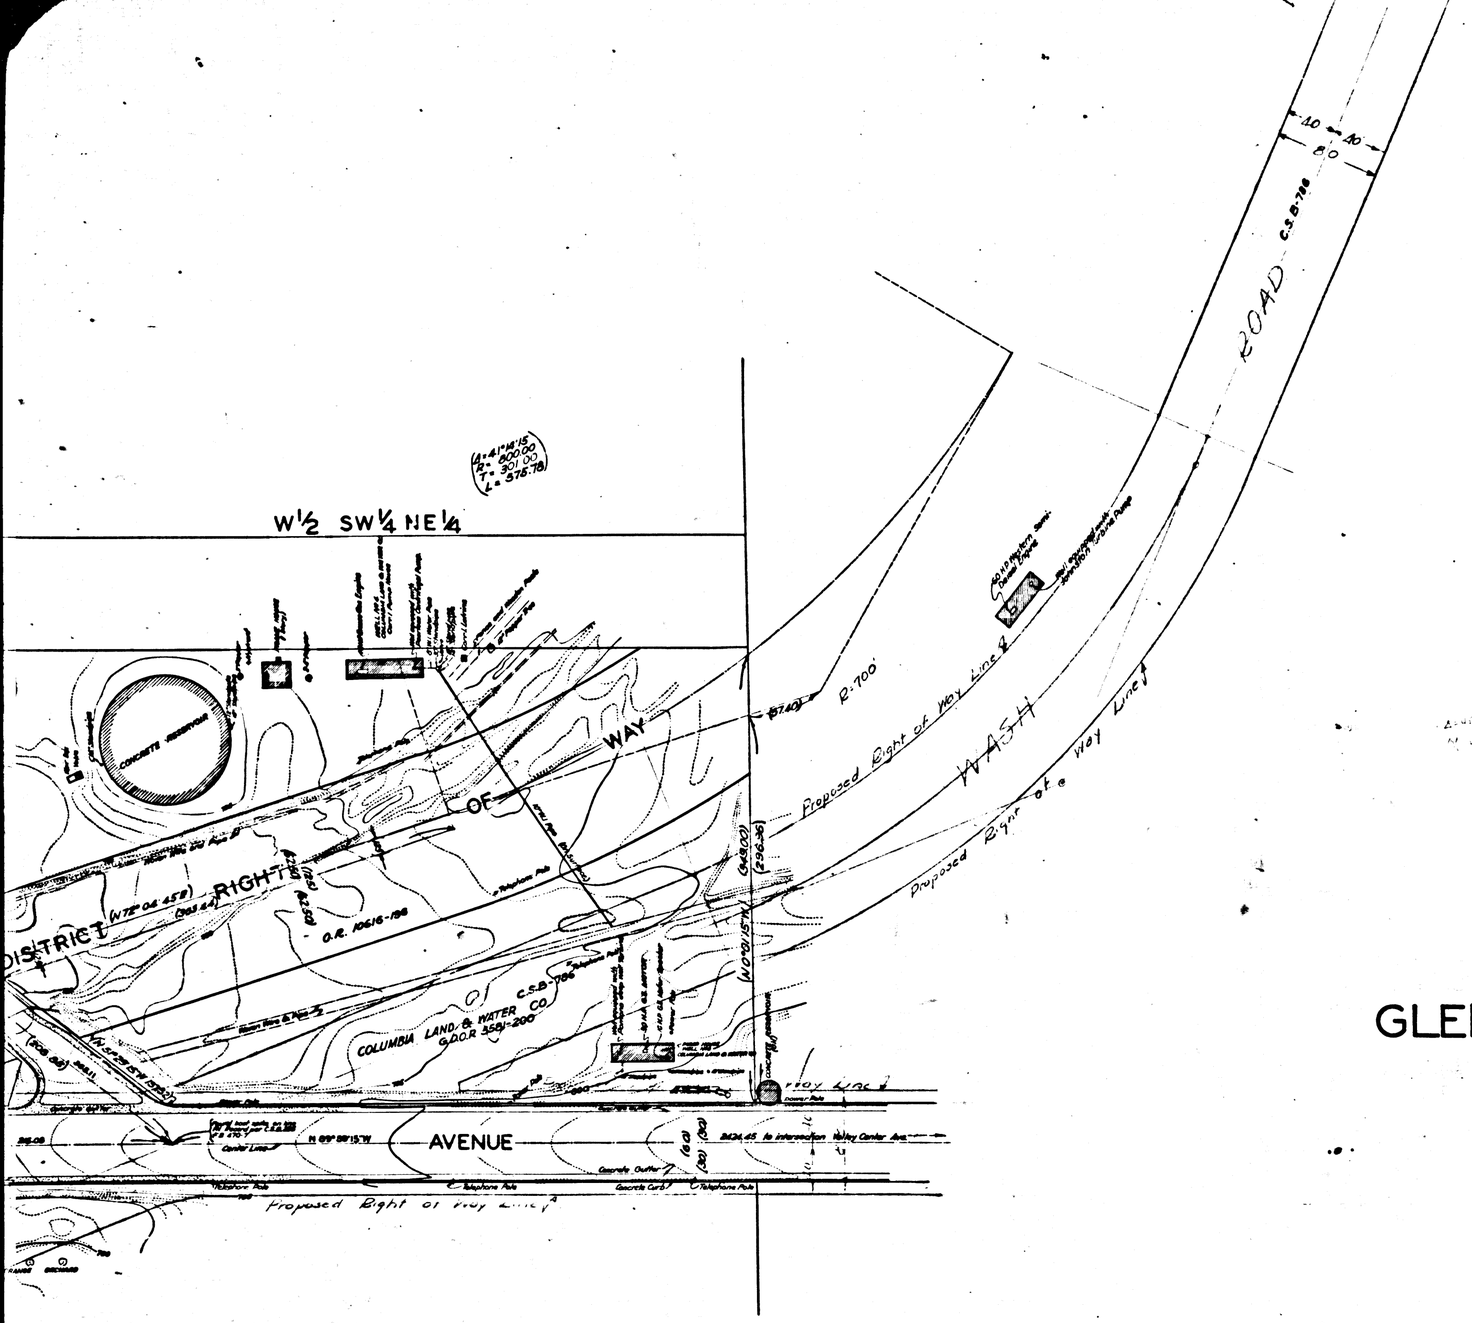


TOPOGRAPHIC MAP OF

# GLENDORA MOUNTAIN ROAD

## GLADSTONE AVENUE
AND
## SAN DIMAS WASH ROAD
AT
## SAN DIMAS WASH

COUNTY SURVEYORS MAP Nº B-727

SCALE - 1 INCH = 50 FT.

WORK ORDER NO. 934

J.E. ROCKHOLD COUNTY SURVEYOR

SURVEYED JANUARY-FEBRUARY 1932

SURVEYED UNDER INSTRUCTIONS OF THE BOARD OF SUPERVISORS PER ORDER DATED DECEMBER 24 1928

BEARINGS ARE BASED ON THE BEARING OF CENTER LINE OF GLADSTONE AVE PER C.S. B-285

PLANE TABLE SURVEY

FIELD WORK BY.....T.M.WALSH

OFFICE WORK BY.....W.J.LUCAS

CHECKED BY.....K.R.McPHERSON

Sht. 48

CS B-727
A1 OF A2

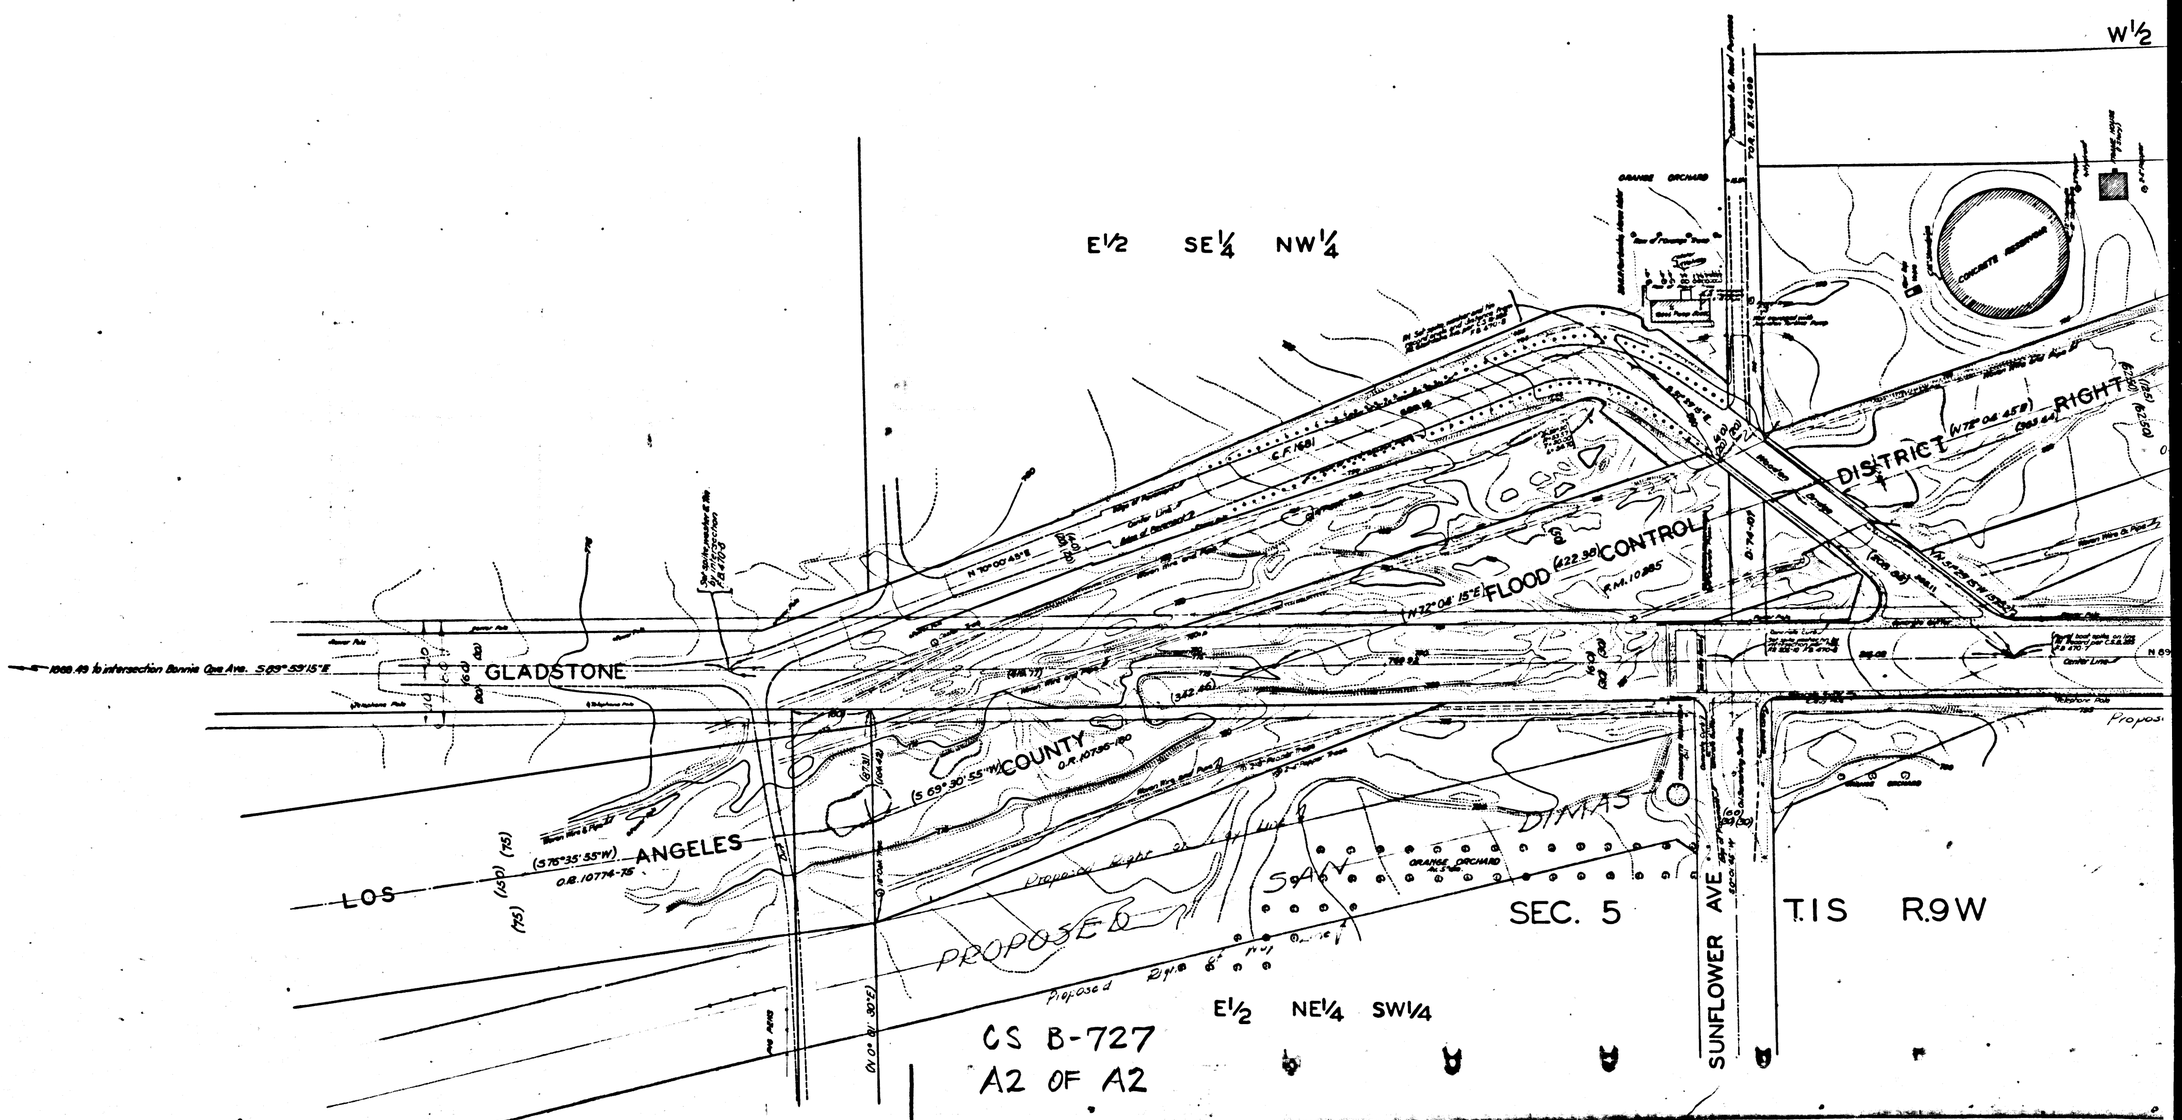
W1/2
E1/2 SE1/4 NW1/4
FLOOD CONTROL DISTRICT
RIGHT
GLADSTONE
LOS ANGELES COUNTY
DIMAS
PROPOSED
SAW
SEC. 5
T.1S R.9W
SUNFLOWER AVE
E1/2 NE1/4 SW1/4
CS B-727
A2 OF A2