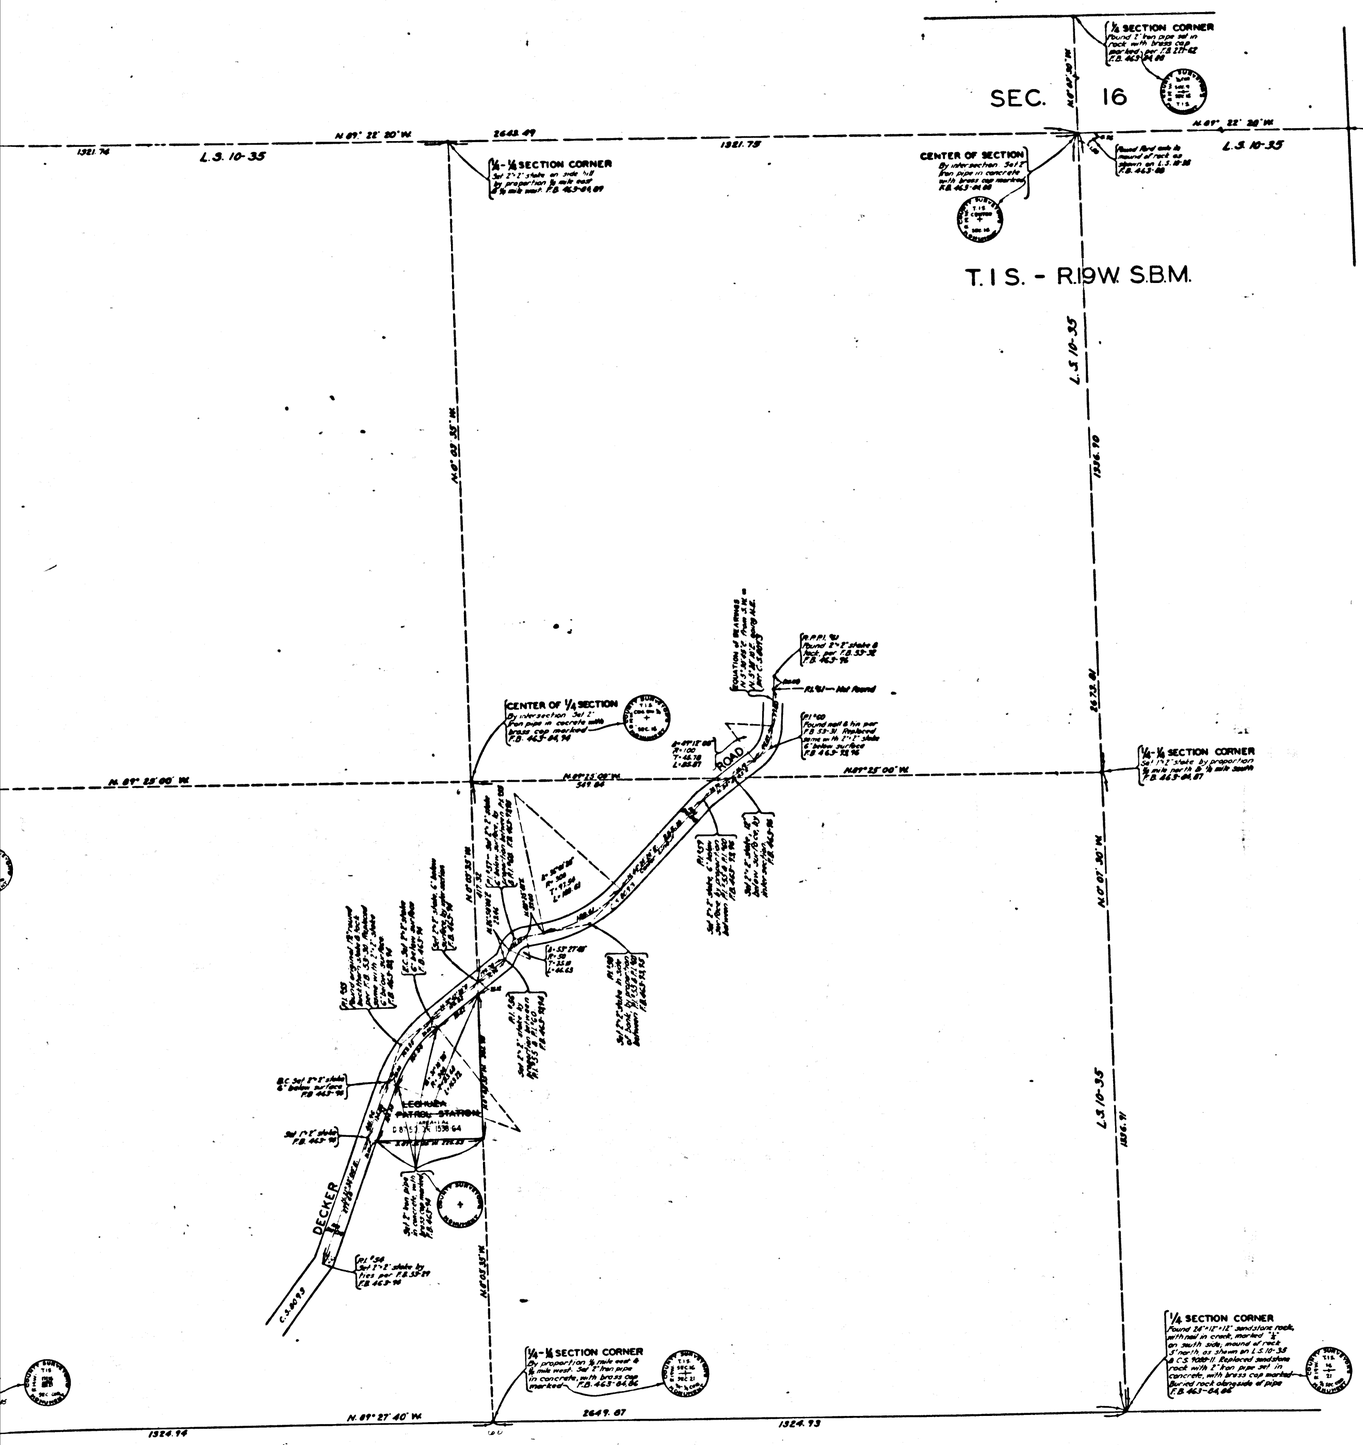

MAP OF

LOS ANGELES COUNTY FIRE STATION SITE Nº 72

~~MAP OF~~

~~LECHUZA PATROL STATION~~

BEING A PORTION OF

S.W. 1/4 OF S.W. 1/4 SEC. 16, T. 1 S. - R. 19 W. S.B.M.

COUNTY SURVEYORS MAP NO. B-728

SHEET Nº 1 OF 2 SHEETS

SCALE - 1 INCH = 100 F.T.

JOB NUMBER 7064

J.E. ROCKHOLD - COUNTY SURVEYOR

SURVEYED - SEPT. 1931 - JAN. 1932.

BEARINGS ARE BASED ON THE BEARING OF DECKER RD. FROM P.L.54 TO P.L.55 PER C.S. 8093.

F.B. 483 - 83 - 98.

FIELD WORK BY..... L.D. MOORE.
OFFICE WORK BY..... F.A. WOOD.
CHECKED BY..... K.R. McPHERSON.

Sht. ~~Nº~~ 94 & 95

FOR TOPOGRAPHY TAKEN ON THIS SURVEY SEE C.S. B-728 SHT. Nº 2.

CS B-728-1
A1 OF A2

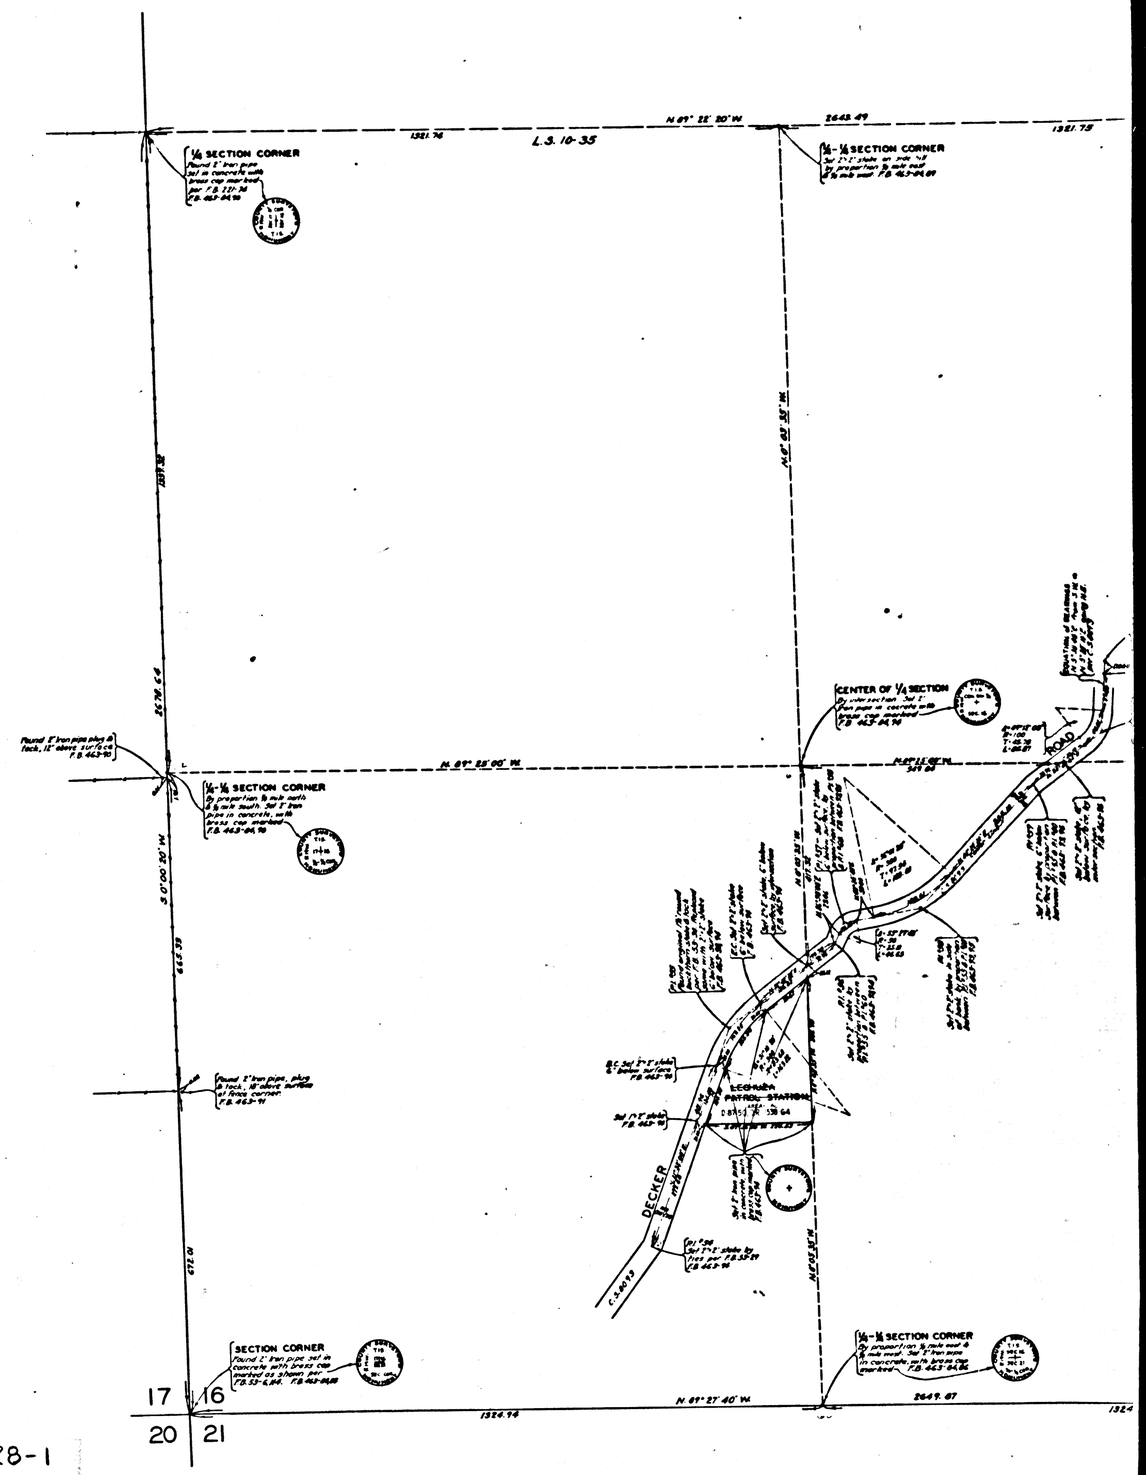

CS B-728-1
A2 OF A2