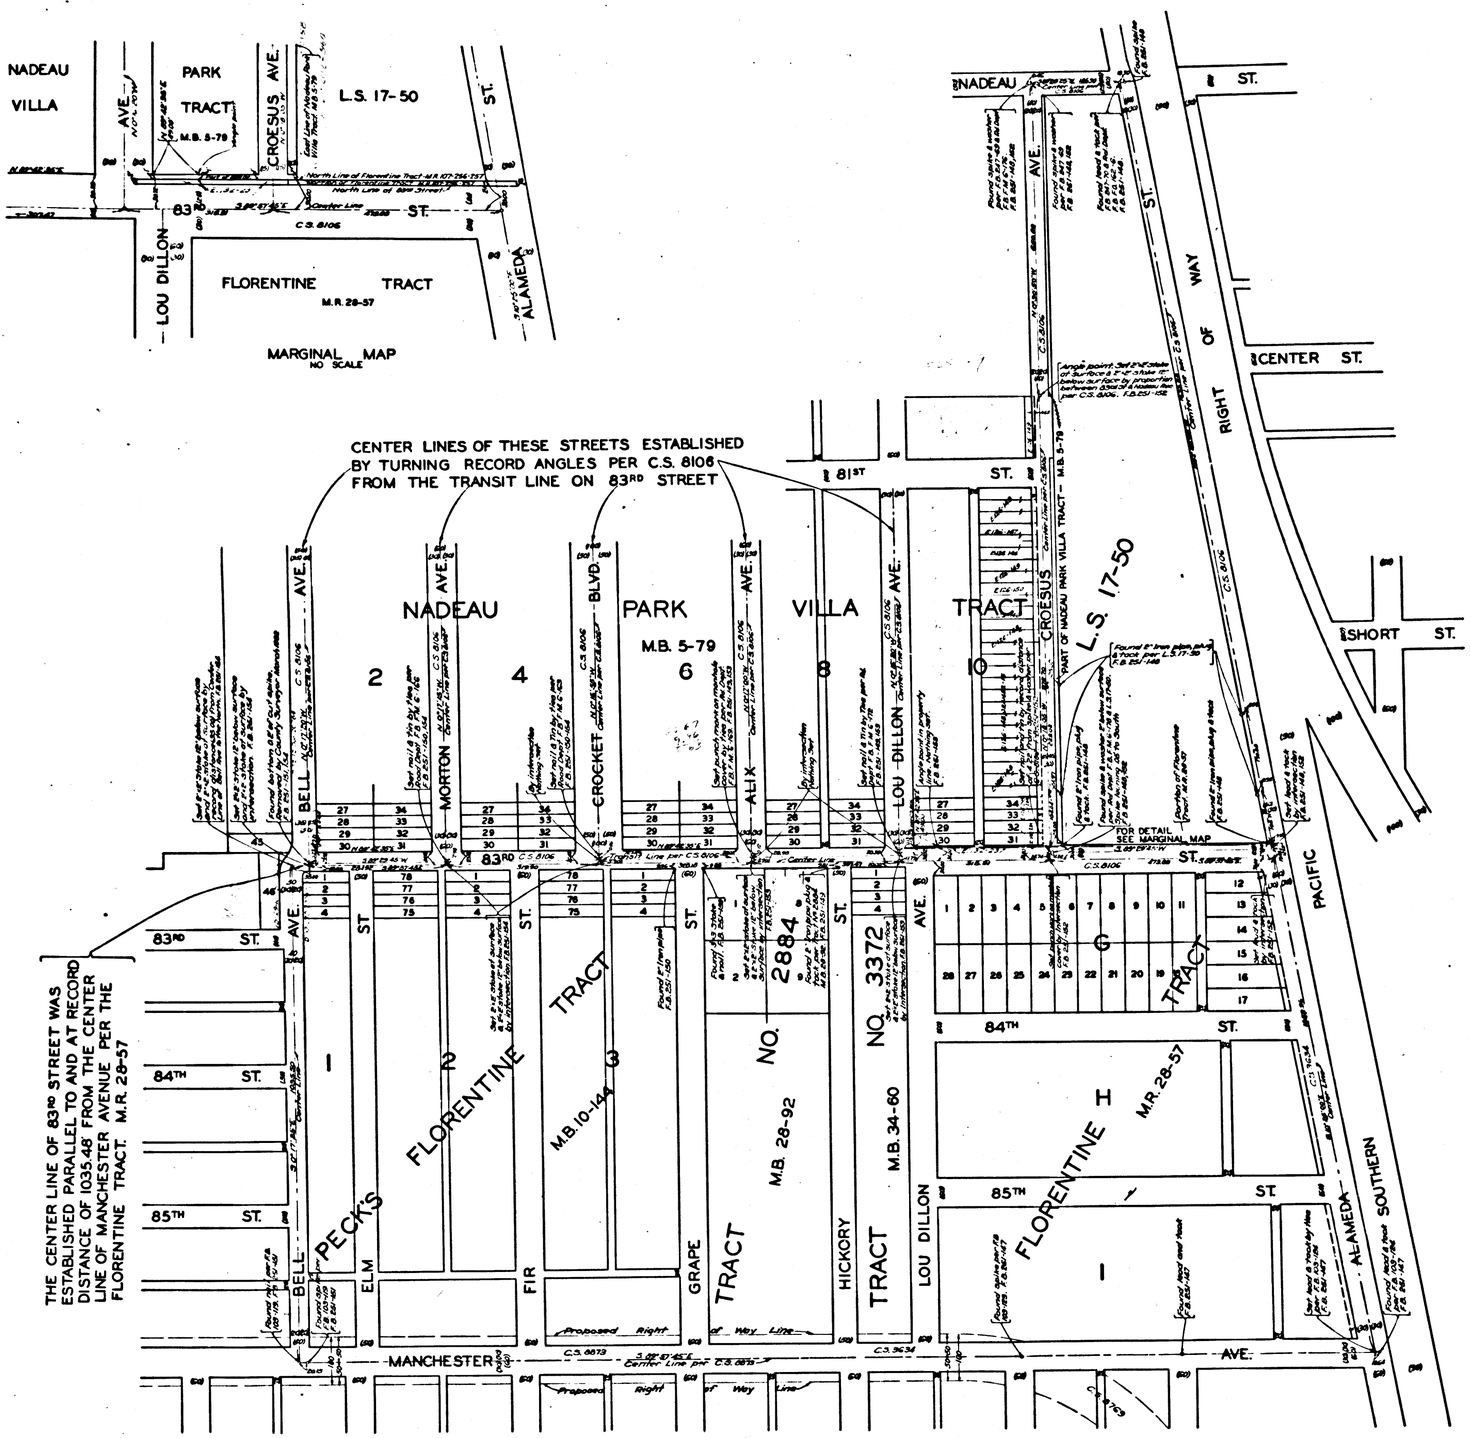

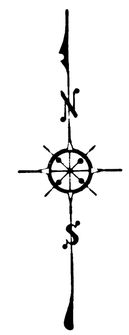

MAP OF
EIGHTY-THIRD STREET
FROM
ALAMEDA STREET
TO
BELL AVENUE

COUNTY SURVEYORS MAP NO. B-729
SCALE-1 INCH=100 FEET

WORK ORDERS NO 105 & 223

J.E. ROCKHOLD-COUNTY SURVEYOR
SURVEYED - MARCH, APRIL 1932

BEARINGS ARE BASED ON BEARING OF FIRESTONE BOULEVARD AS SHOWN ON C.S. 8873

F.B. 251-145 TO 154

FIELD WORK BY: L.D. MOORE
OFFICE WORK BY: F.A. WOOD, C.W. COX
CHECKED BY: H.R. MCPHERSON

INDEX 7

CS B-729
A1 OF A1