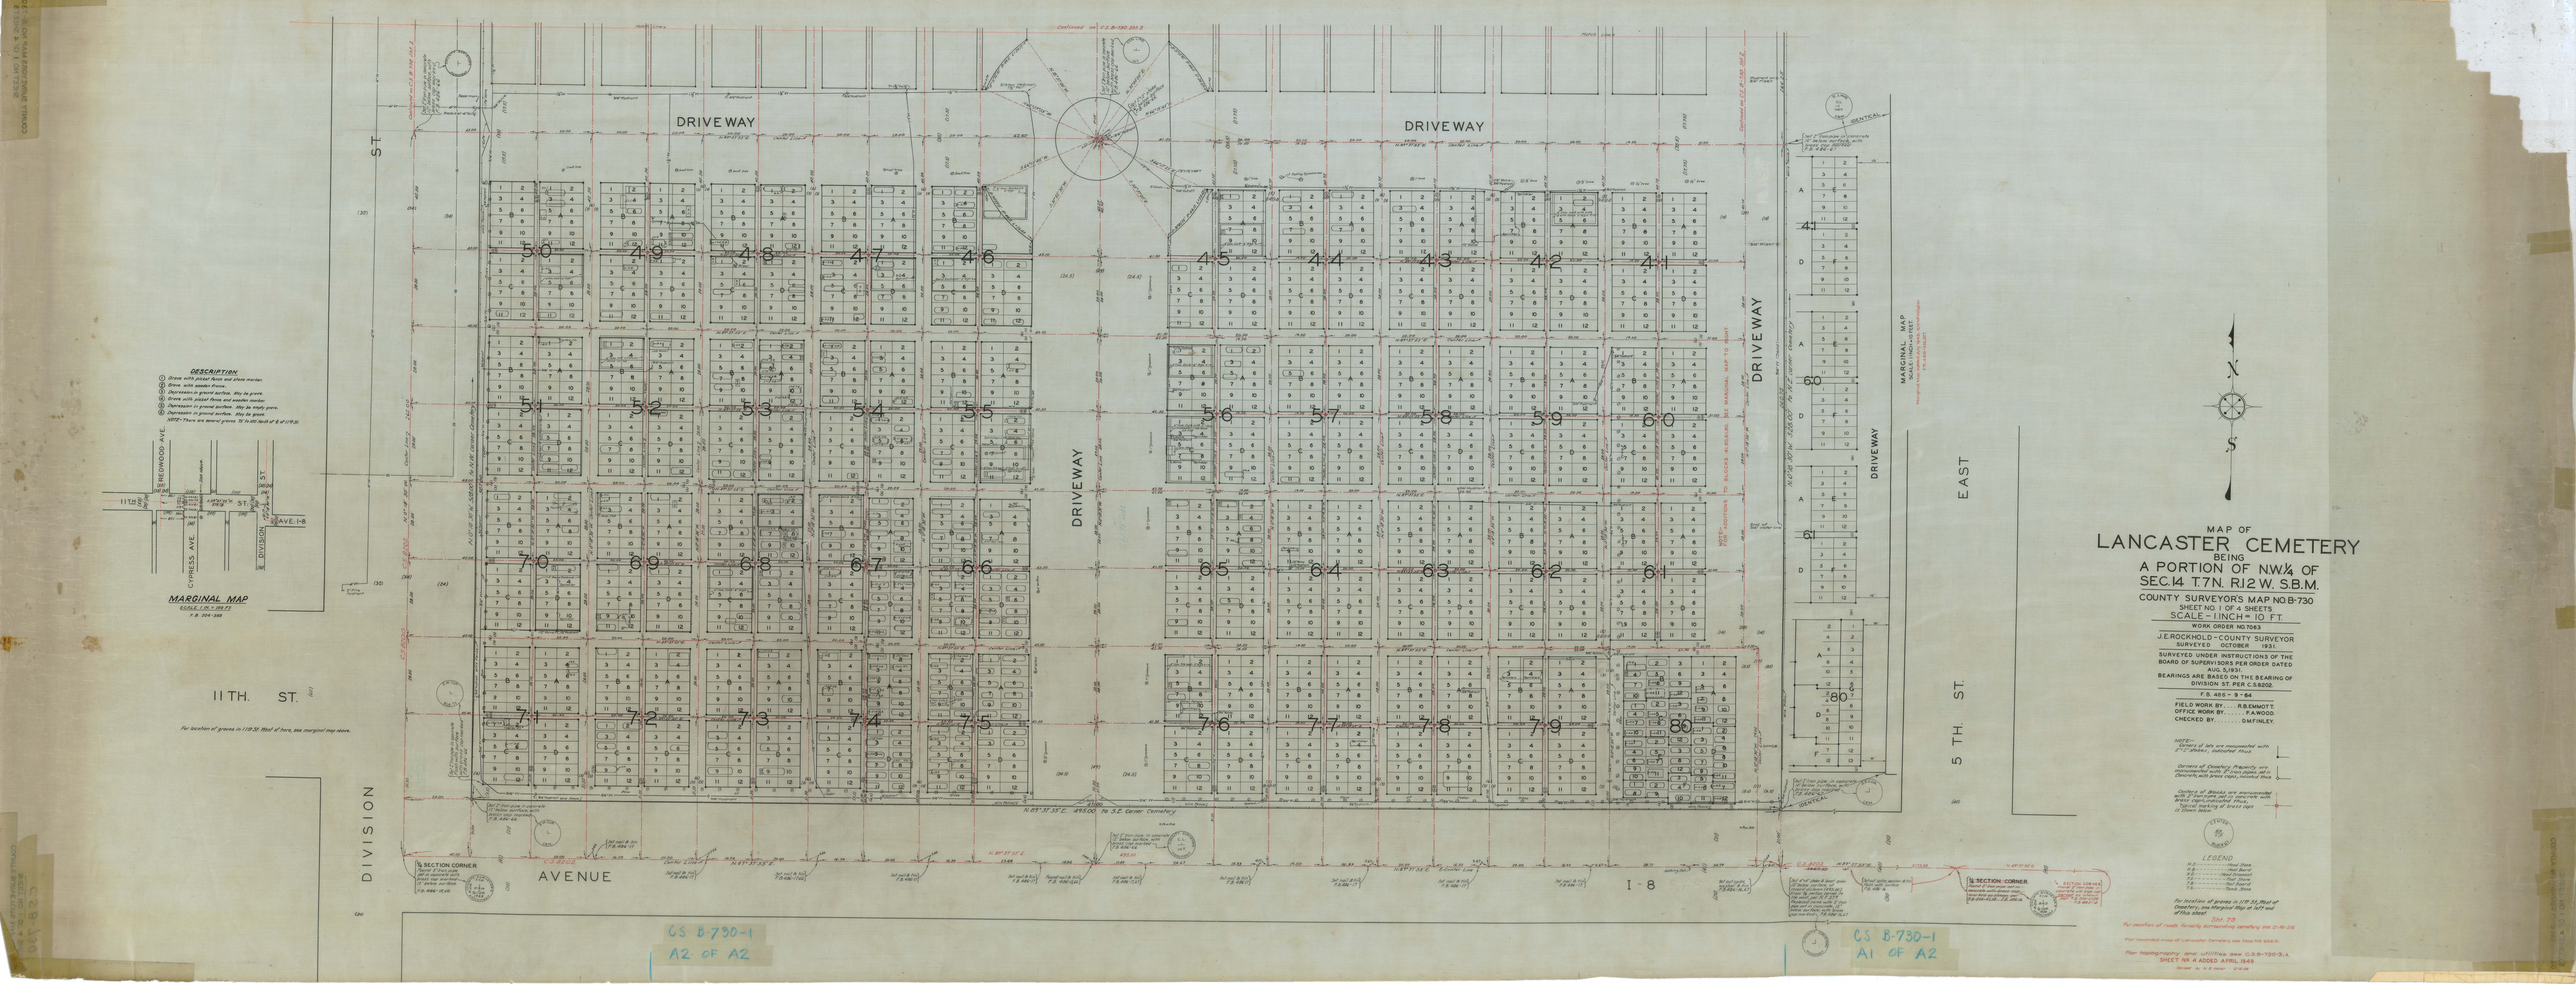
DRIVEWAY
DRIVEWAY
DRIVEWAY
DRIVEWAY
DRIVEWAY
ST.
DIVISION
AVENUE
11TH. ST.
5TH. ST.
EAST
I-8
DESCRIPTION
Grave with picket fence and stone marker.
Grave with wooden fence.
Depression in ground surface. May be grave.
Grave with picket fence and wooden marker.
Depression in ground surface. May be empty grave.
Depression in ground surface. May be grave.
NOTE- There are several graves 75 to 100 feet N of 11th St.
MARGINAL MAP
SCALE 1 IN. = 100 FT.
For location of graves in 11th St. West of here, see marginal map above.
MARGINAL MAP
SCALE 1 INCH = 50 FEET
For additional marginal information see C.S.B-730-1 A2 of A2
MAP OF
LANCASTER CEMETERY
BEING
A PORTION OF NW¼ OF
SEC. 14 T.7N. R.12W. S.B.M.
COUNTY SURVEYOR'S MAP NO. B-730
SHEET NO. 1 OF 4 SHEETS
SCALE - 1 INCH = 10 FT.
WORK ORDER NO. 7063
J.E. ROCKHOLD - COUNTY SURVEYOR
SURVEYED OCTOBER 1931.
SURVEYED UNDER INSTRUCTIONS OF THE BOARD OF SUPERVISORS PER ORDER DATED AUG. 5, 1931.
BEARINGS ARE BASED ON THE BEARING OF DIVISION ST. PER C.S.B202.
F.B. 486 - 9 - 84
FIELD WORK BY..... R.B. EMMOTT
OFFICE WORK BY..... F.A. WOOD
CHECKED BY..... D.M. FINLEY
NOTE-
Corners of lots are monumented with 2"x2" stakes, notched thus.
Corners of Cemetery Property are monumented with 3" iron pipes set in Concrete, with brass caps, notched thus.
Centers of Blocks are monumented with 3" iron pipes set in concrete with brass caps, notched thus, Typical marking of brass caps
LEGEND
M.B. ---------- Head Stone
F.B. ---------- Foot Board
C.B. ---------- Curb Stone
F.C. ---------- Foot Curb
R. ---------- Rail Board
T.S. ---------- Tree Stake
For location of graves in 11th St. West of Cemetery, see Marginal Map of 1671 and of this sheet.
SH-70
For location of roads forming surrounding cemetery see D-14-56
For recorded map of Lancaster Cemetery see Map No 668 R.
For topography and utilities see C.S.B-730-1 A
SHEET NO 4 ADDED APRIL 1949
Surveyed by H.S. Hall 2-1-49
C.S.B-730-1
A2 OF A2
C.S.B-730-1
A1 OF A2