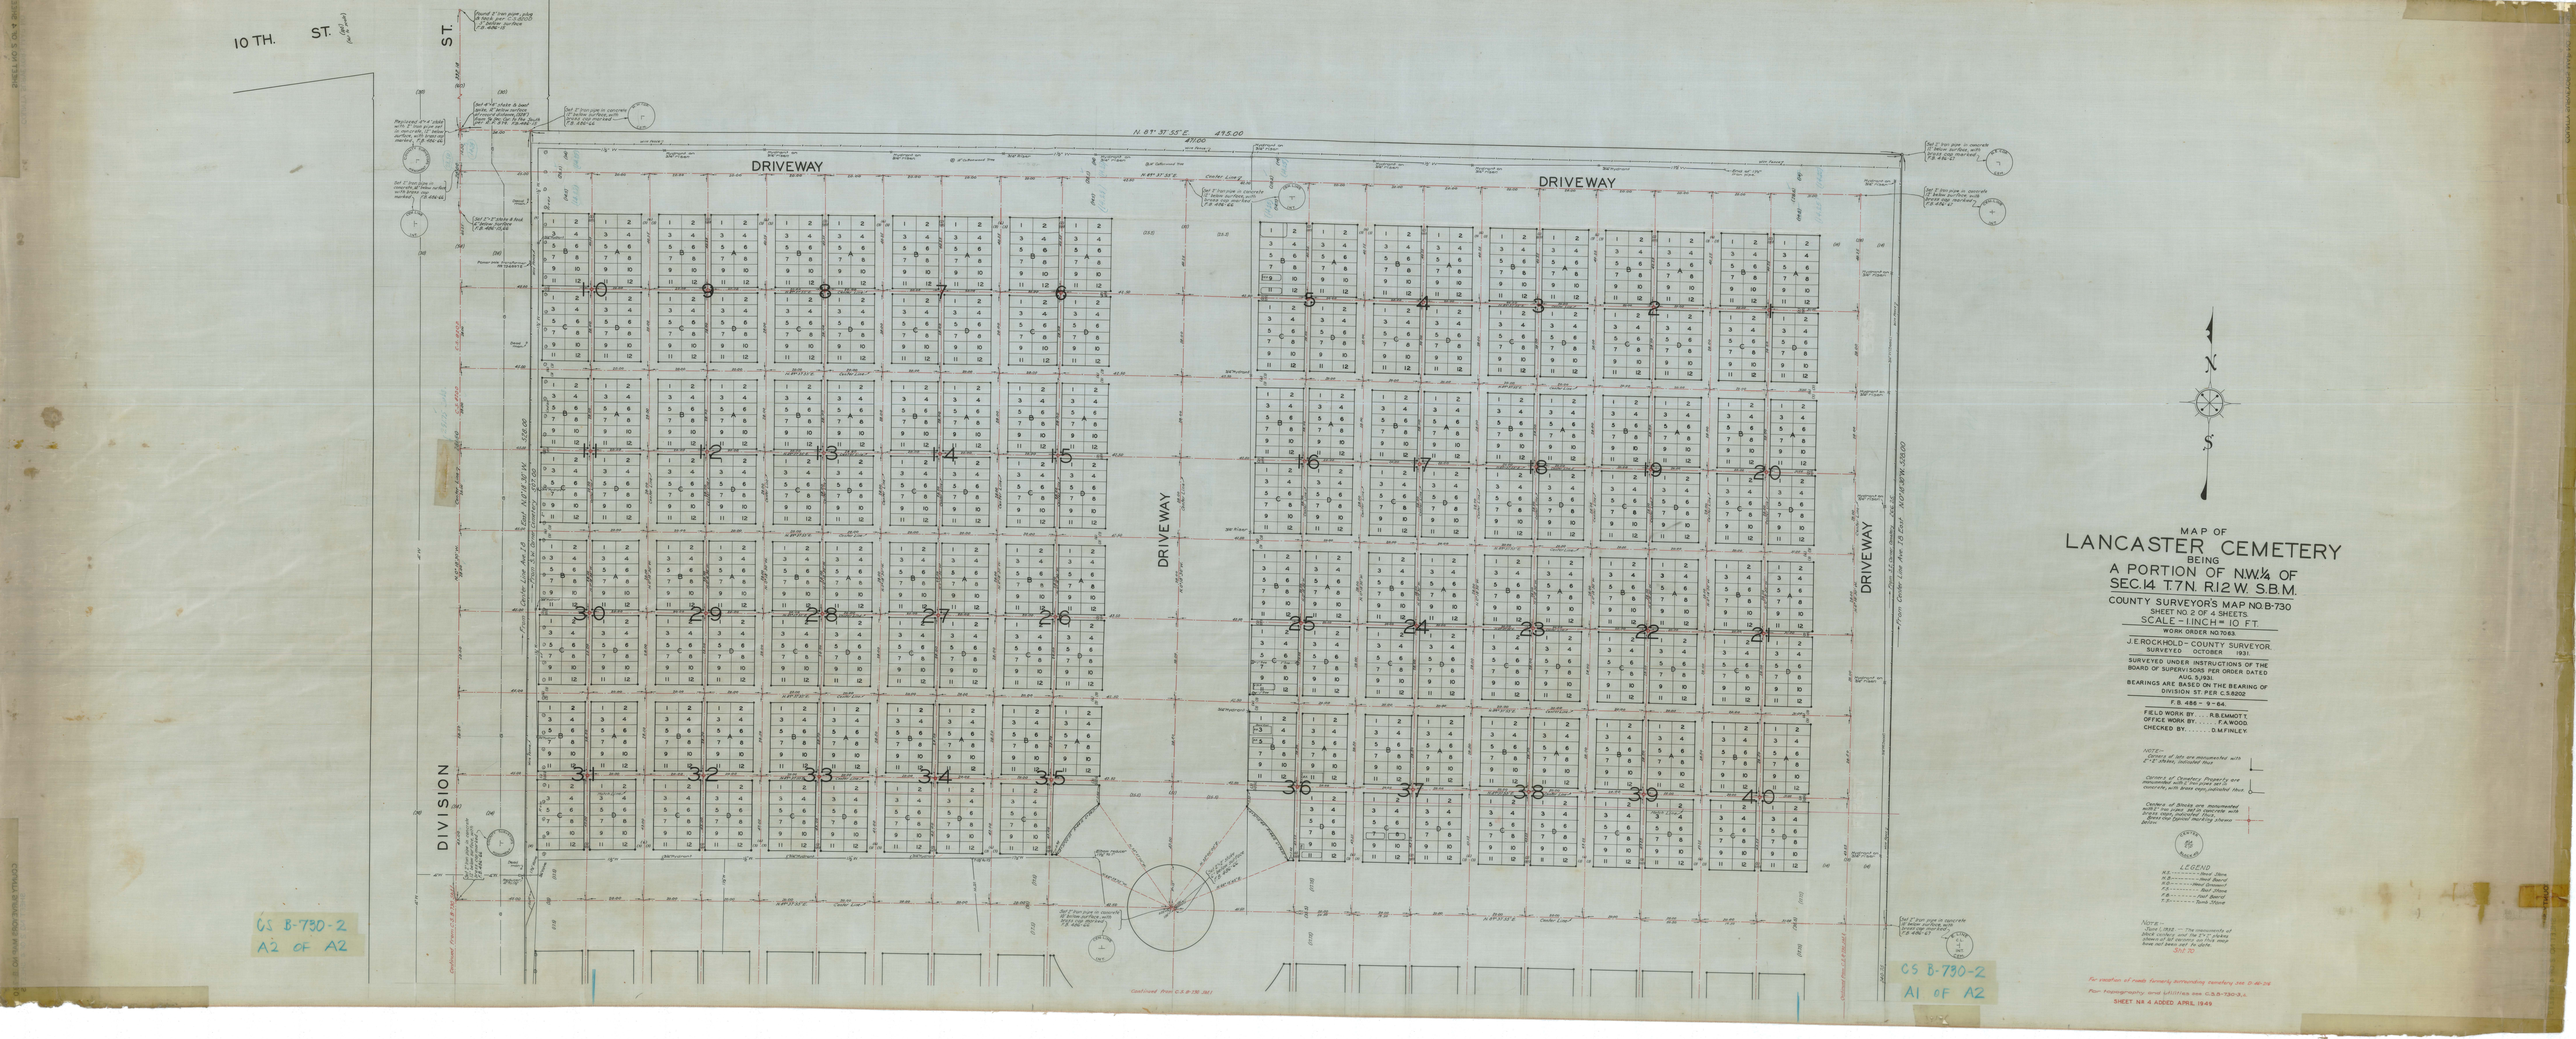
10 TH. ST.
ST.
DIVISION
DRIVEWAY
DRIVEWAY
DRIVEWAY
DRIVEWAY
N
S
MAP OF
LANCASTER CEMETERY
BEING
A PORTION OF N.W.¼ OF
SEC.14 T.7N. R.12 W. S.B.M.
COUNTY SURVEYOR'S MAP NO. B-730
SHEET NO. 2 OF 4 SHEETS.
SCALE - 1 INCH = 10 FT.
WORK ORDER NO. 7063.
J.E. ROCKHOLD - COUNTY SURVEYOR.
SURVEYED OCTOBER 1931.
SURVEYED UNDER INSTRUCTIONS OF THE BOARD OF SUPERVISORS PER ORDER DATED AUG. 5, 1931.
BEARINGS ARE BASED ON THE BEARING OF DIVISION ST. PER C.S. 8202
F.B. 486 - 9 - 64.
FIELD WORK BY.... R.B. EMMOTT.
OFFICE WORK BY..... F.A. WOOD.
CHECKED BY..... D.M. FINLEY.
NOTE:-
Corners of lots are monumented with 2"x2" blocks, indicated thus
Corners of Cemetery Property are monumented with 2" iron pipes set in concrete, with brass caps, indicated thus.
Corners of Blocks are monumented with 2" iron pipes set in concrete with brass caps, indicated thus.
Bases of Tapered marking shown below.
CEMETERY
LEGEND
N.S. - Wood Stone
W.B. - Wood Board
W.D. - Wood Diamond
F.S. - Roof Stone
F.B. - Roof Board
T.S. - Tomb Stone
NOTE:-
June 1, 1932. - The monuments of block centers and the 2"x2" blocks shown at 1/2 corners on this map have not been set to date.
SHEET NO. 4 ADDED APRIL 1949
CS B-730-2
A2 OF A2
CS B-730-2
A1 OF A2