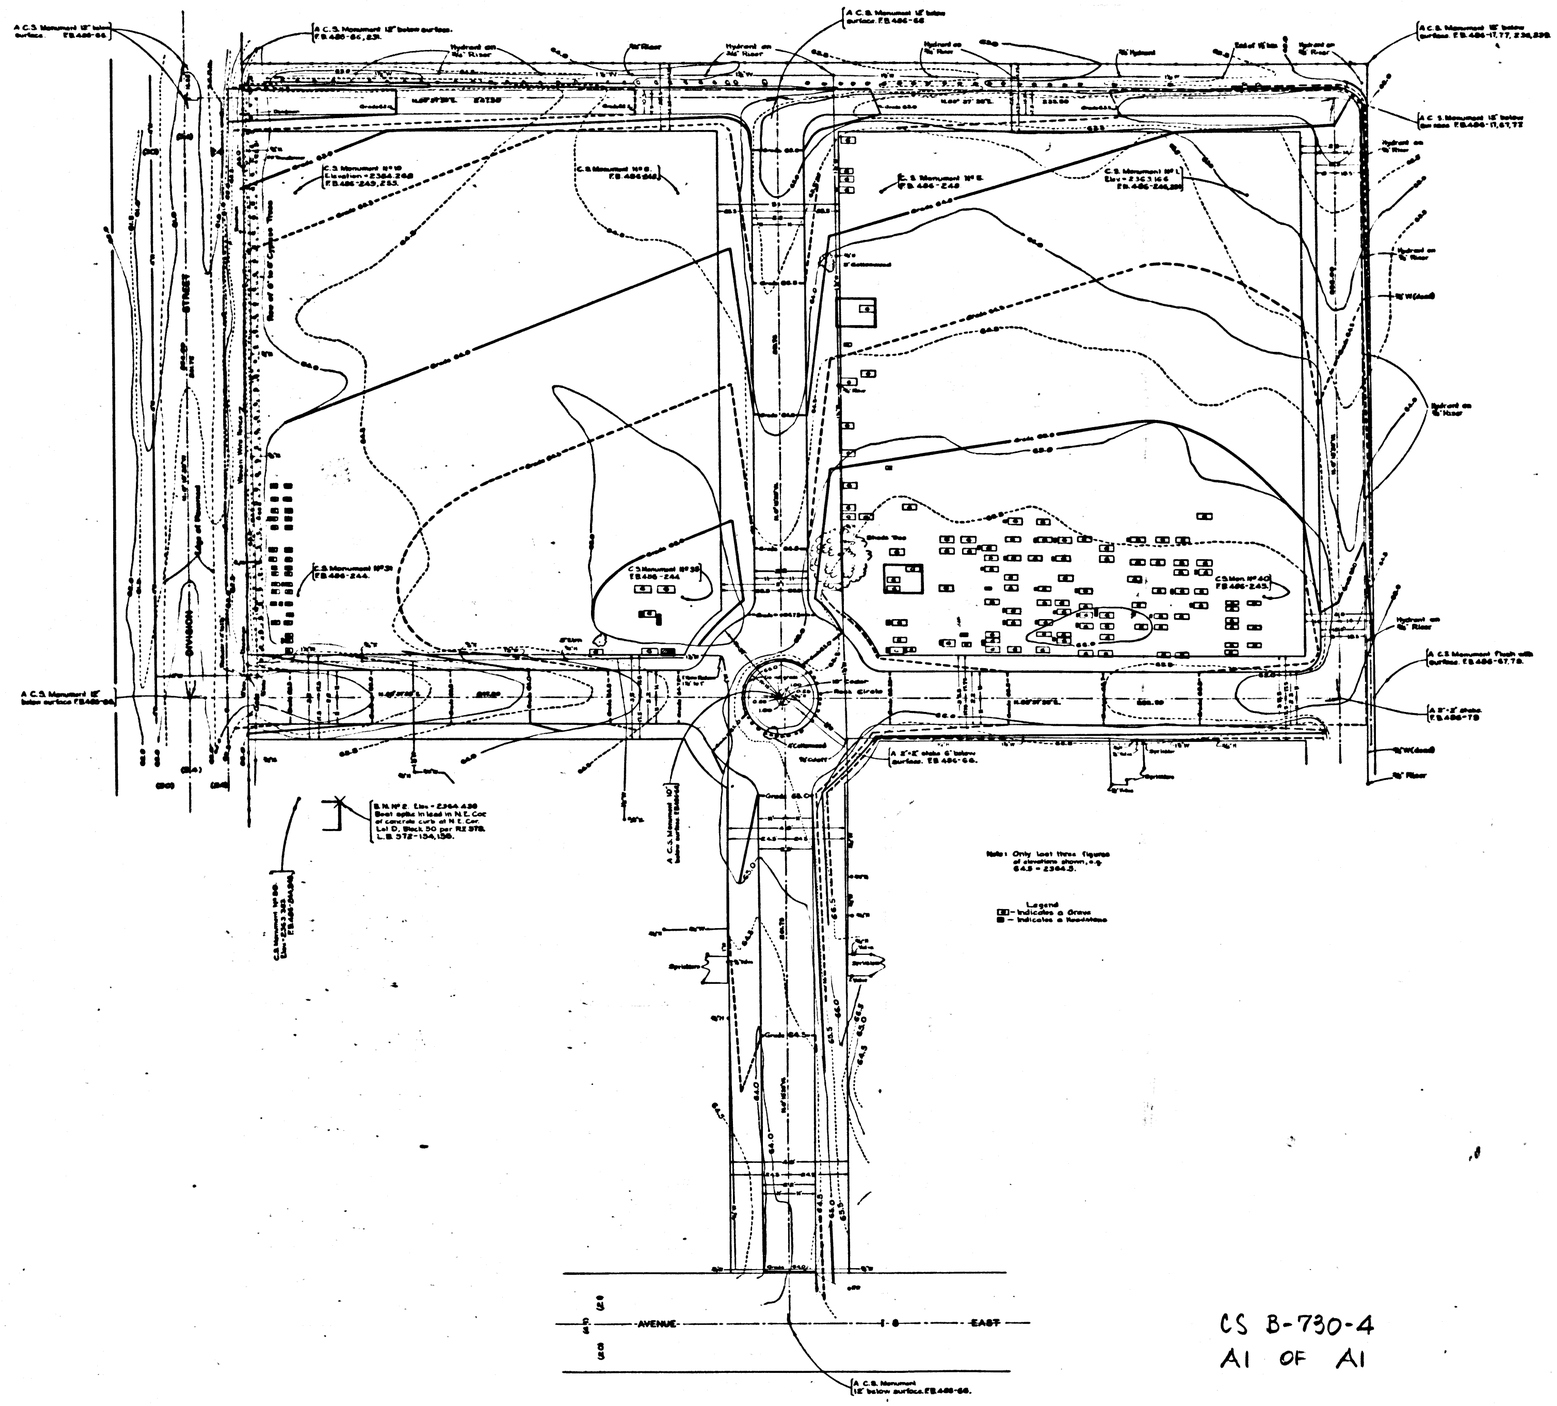

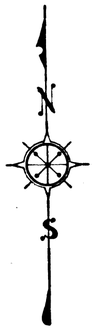

COUNTY OF LOS ANGELES

GRADING PLAN OF CENTER DRIVEWAYS AND NORTH HALF OF

LANCASTER CEMETERY

BEING A PORTION OF

N.W. 1/4, SEC. 14, T. 7 N., R. 12 W., S.B.M.

COUNTY SURVEYORS MAP Nº B-730

SHEET Nº 4 OF 4 SHEETS

SCALE:- 1 INCH = 20 FT.

JOB NUMBER 7063

C.E. ARNOLD - COUNTY SURVEYOR

SURVEYED APRIL 1949

SURVEYED ON REQUEST OF THE CHIEF MECHANICAL ENGINEER, UNDER SEC. 79, ORD. 4099, BY LETTER DATED NOV. 9, 1948

BEARINGS ARE BASED ON THE BEARING OF DIVISION STREET AS SHOWN ON C.S. B-202

F.B. 486-66-83, 229-270 P.T. G 280

FIELD WORK BY..... E.A. ROSECRANS

OFFICE WORK BY..... L. DE TILLA

CHECKED BY..... L.K. FREEMAN

DATUM MEAN SEA LEVEL

ELEVATIONS SHOWN HEREON ARE BASED ON THE U.S.C.&G.S. 1928 ELEVATION OF A-57-1926 (US 2137) AND (US 2143) L.B. 272-149, 167

FOR SURVEY OF PROPERTY LINES SEE C.S.B-730-1, 2

THIS SHEET ADDED APRIL 1949 AND SUPERCEDES NORTH HALF OF C.S. B-730-3

CS B-730-4

A1 OF A1