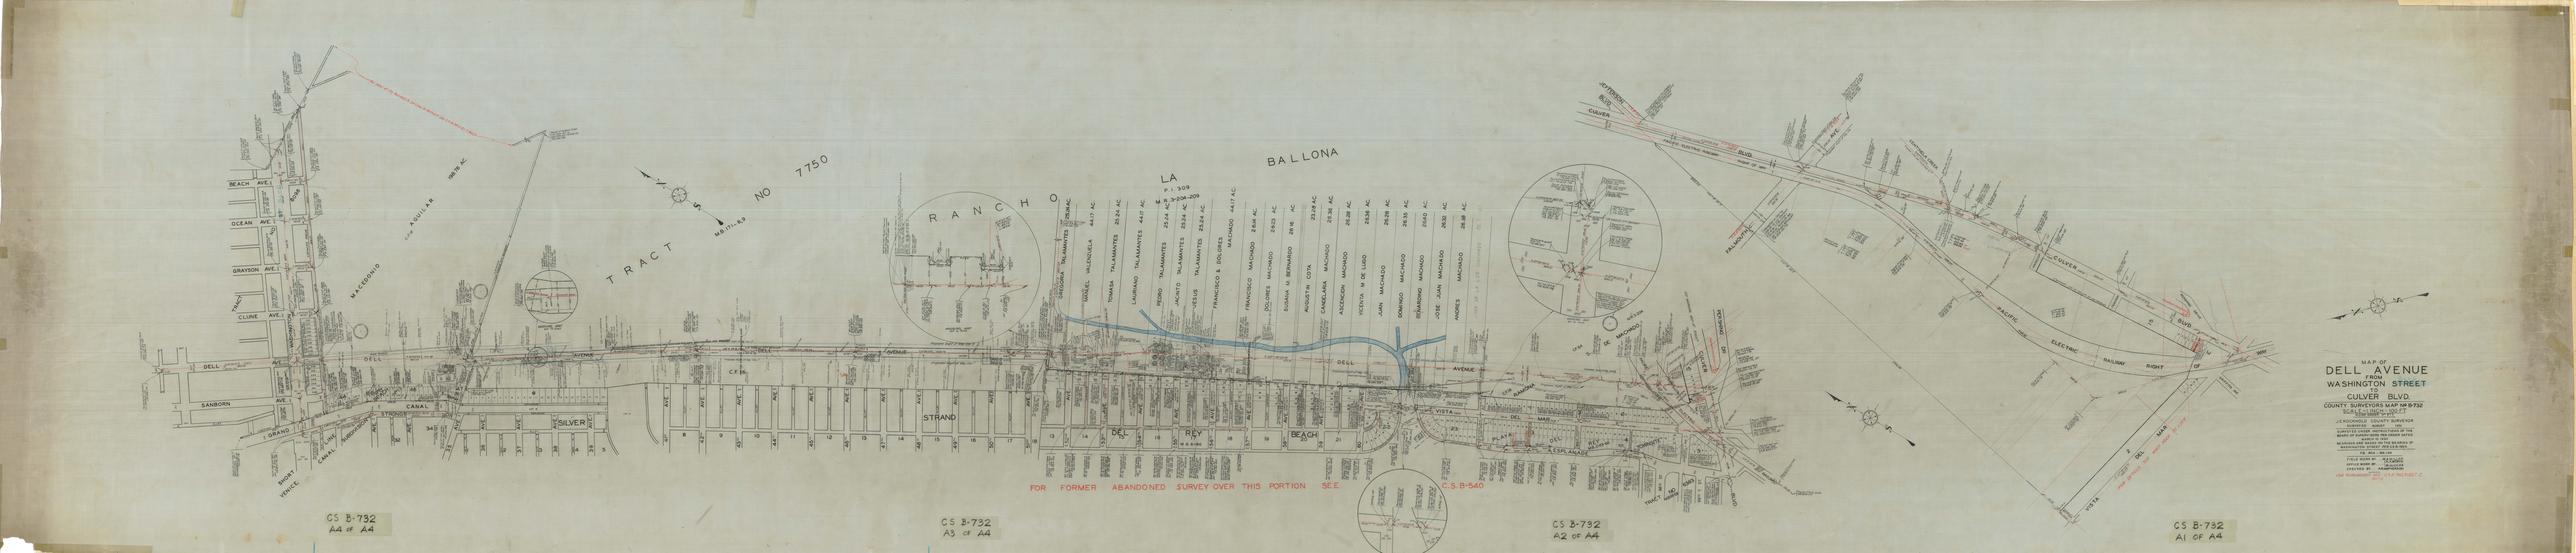

MAP OF
DELL AVENUE
FROM
WASHINGTON STREET
TO
CULVER BLVD.
COUNTY SURVEYORS MAP NO B-732
SCALE 1 INCH = 100 FT
STRAND
DEL REY BEACH
RANCHO LA BALLONA
TRACT NO 7750
SILVER
CANAL
DELL AVENUE
VISTA DEL MAR
PLAYA DEL REY
ESPLANADE
CULVER BLVD
PACIFIC ELECTRIC RAILWAY RIGHT OF WAY
FOR FORMER ABANDONED SURVEY OVER THIS PORTION SEE C.S.B-540
CS B-732
A4 OF A4
CS B-732
A3 OF A4
CS B-732
A2 OF A4
CS B-732
A1 OF A4