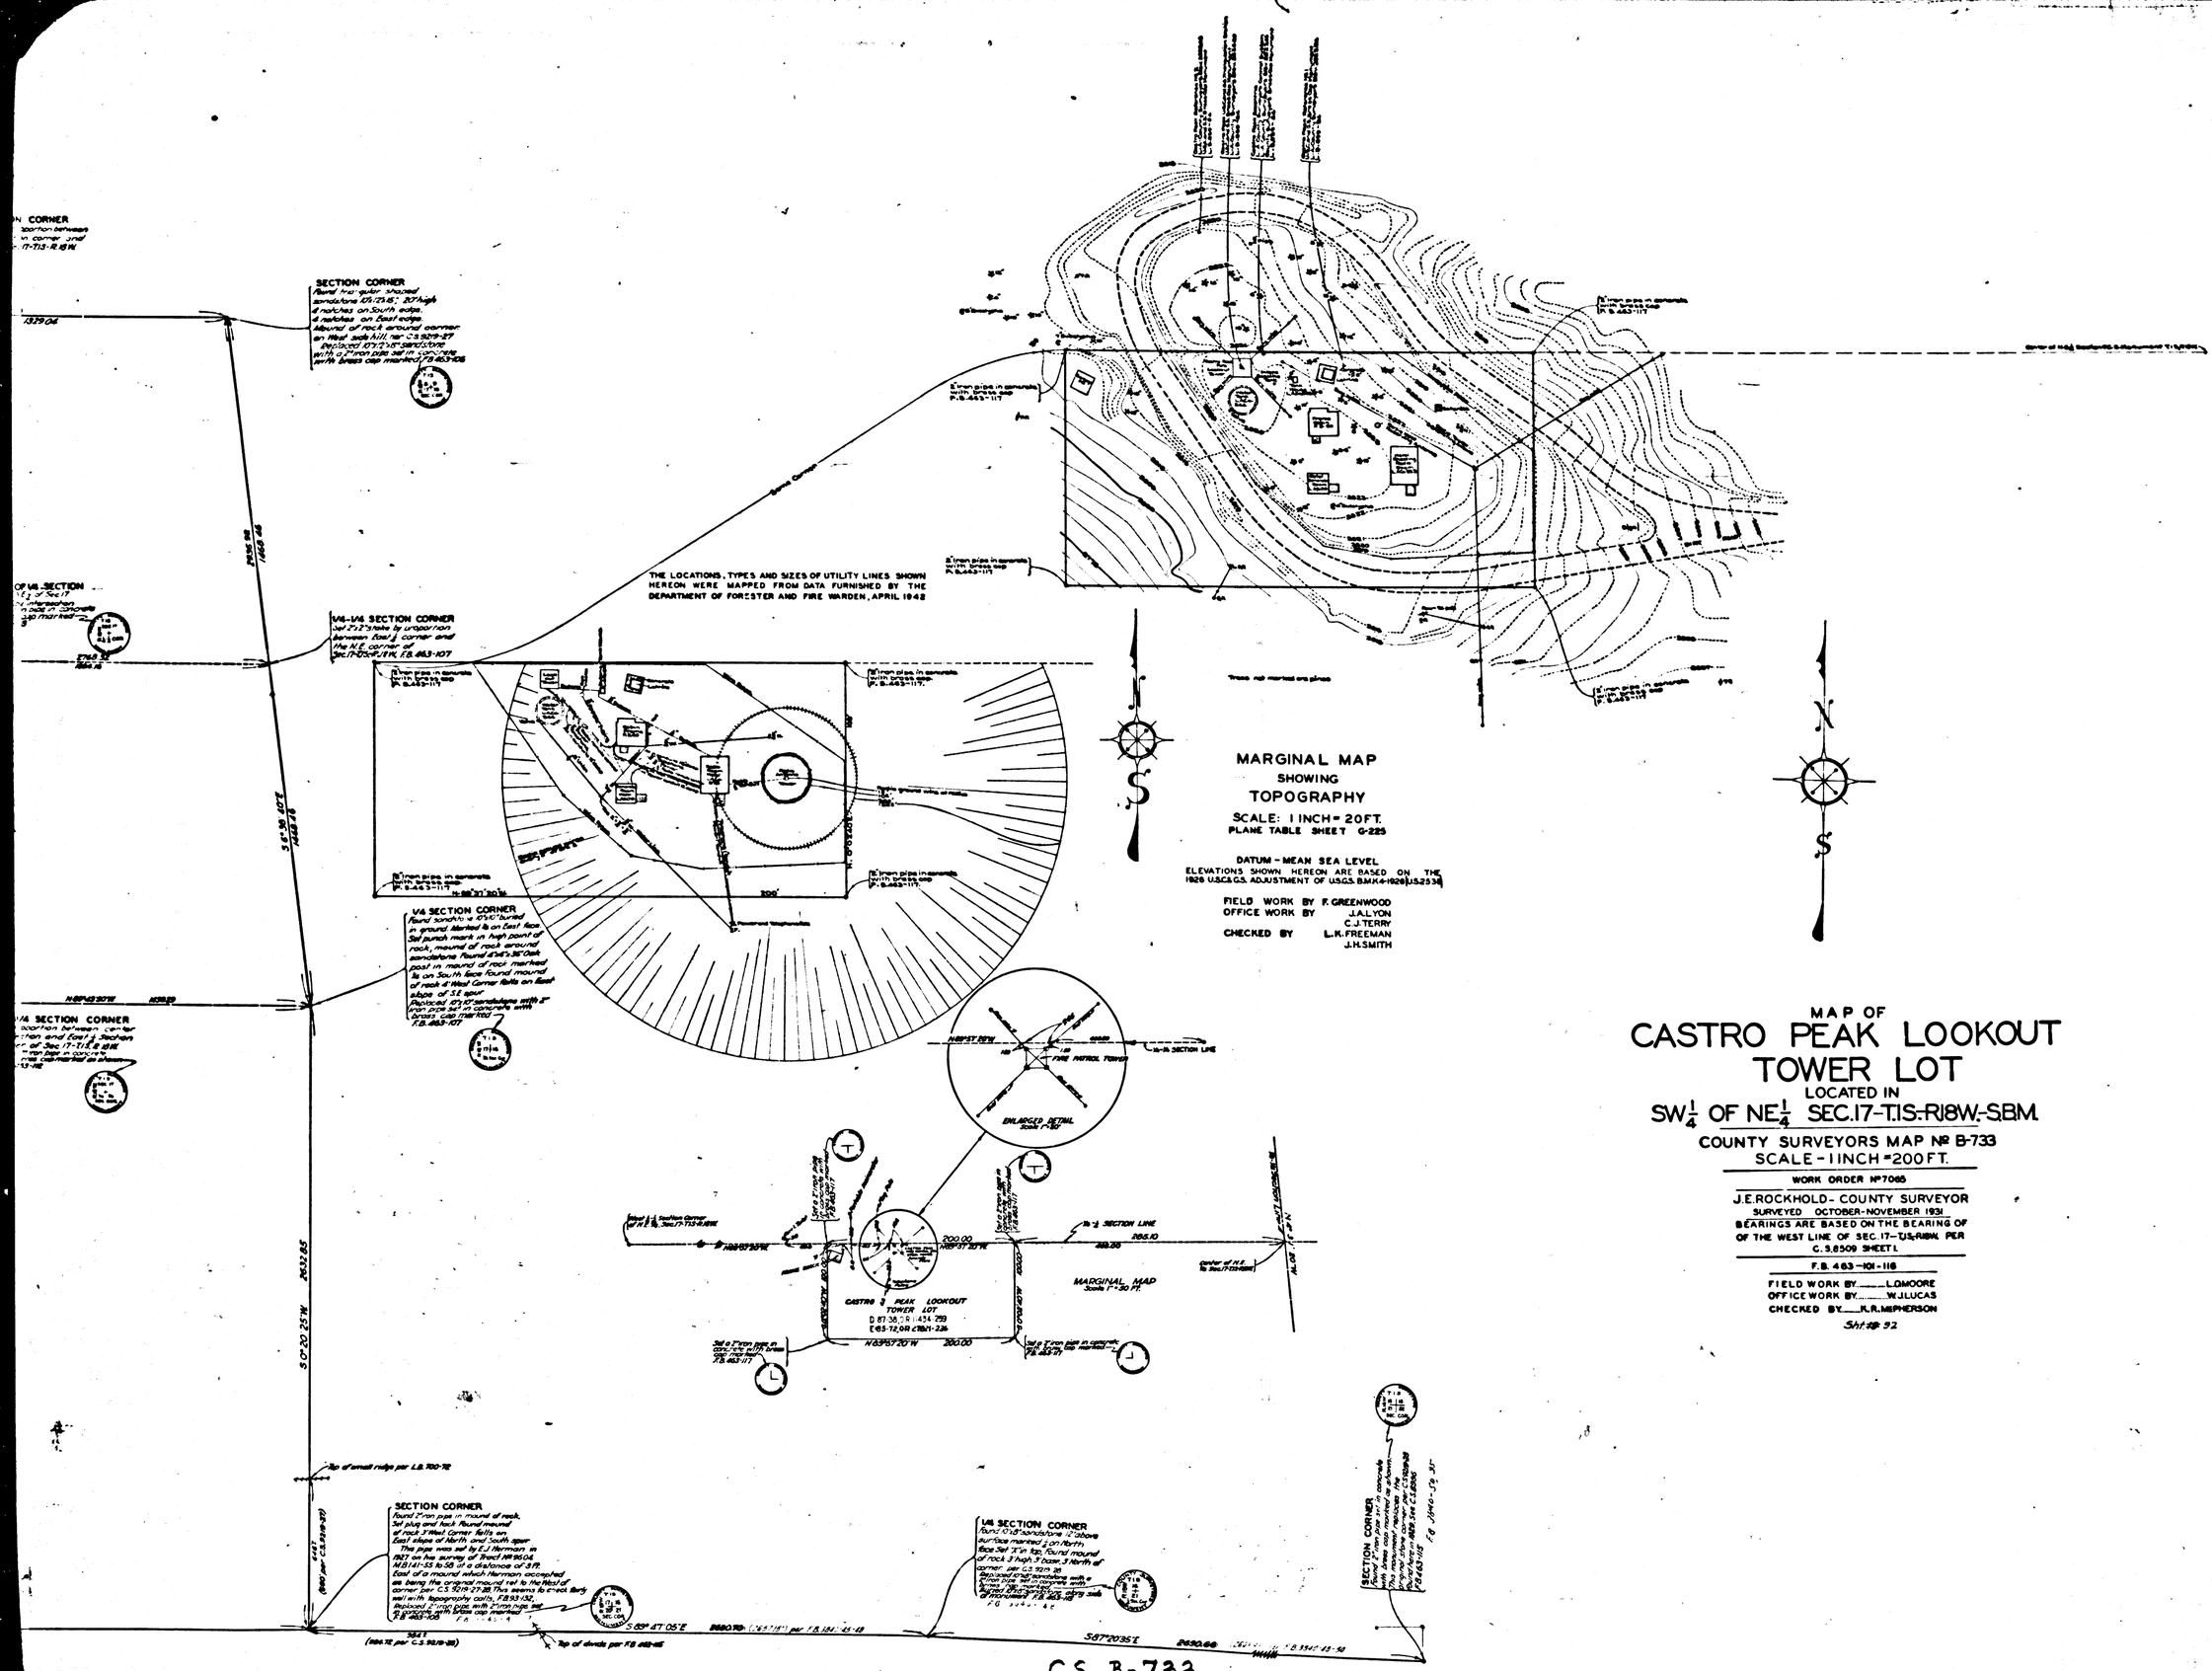

MAP OF

CASTRO PEAK LOOKOUT TOWER LOT

LOCATED IN

SW¼ OF NE¼ SEC.17-T.1S.-R18W.-S.B.M.

COUNTY SURVEYORS MAP № B-733

SCALE - 1 INCH = 200 FT.

WORK ORDER № 7065

J.E.ROCKHOLD - COUNTY SURVEYOR

SURVEYED OCTOBER-NOVEMBER 1931

BEARINGS ARE BASED ON THE BEARING OF OF THE WEST LINE OF SEC. 17-T.1S.-R18W. PER C.S.8509 SHEET 1.

F.B. 463-101-116

FIELD WORK BY ..... L.O.MOORE

OFFICE WORK BY ..... W.J.LUCAS

CHECKED BY ..... K.R.McPHERSON

Sht. # 92

CS B-733

A1 OF A2

COUNTY SURVEYOR'S MAP NO. B-733

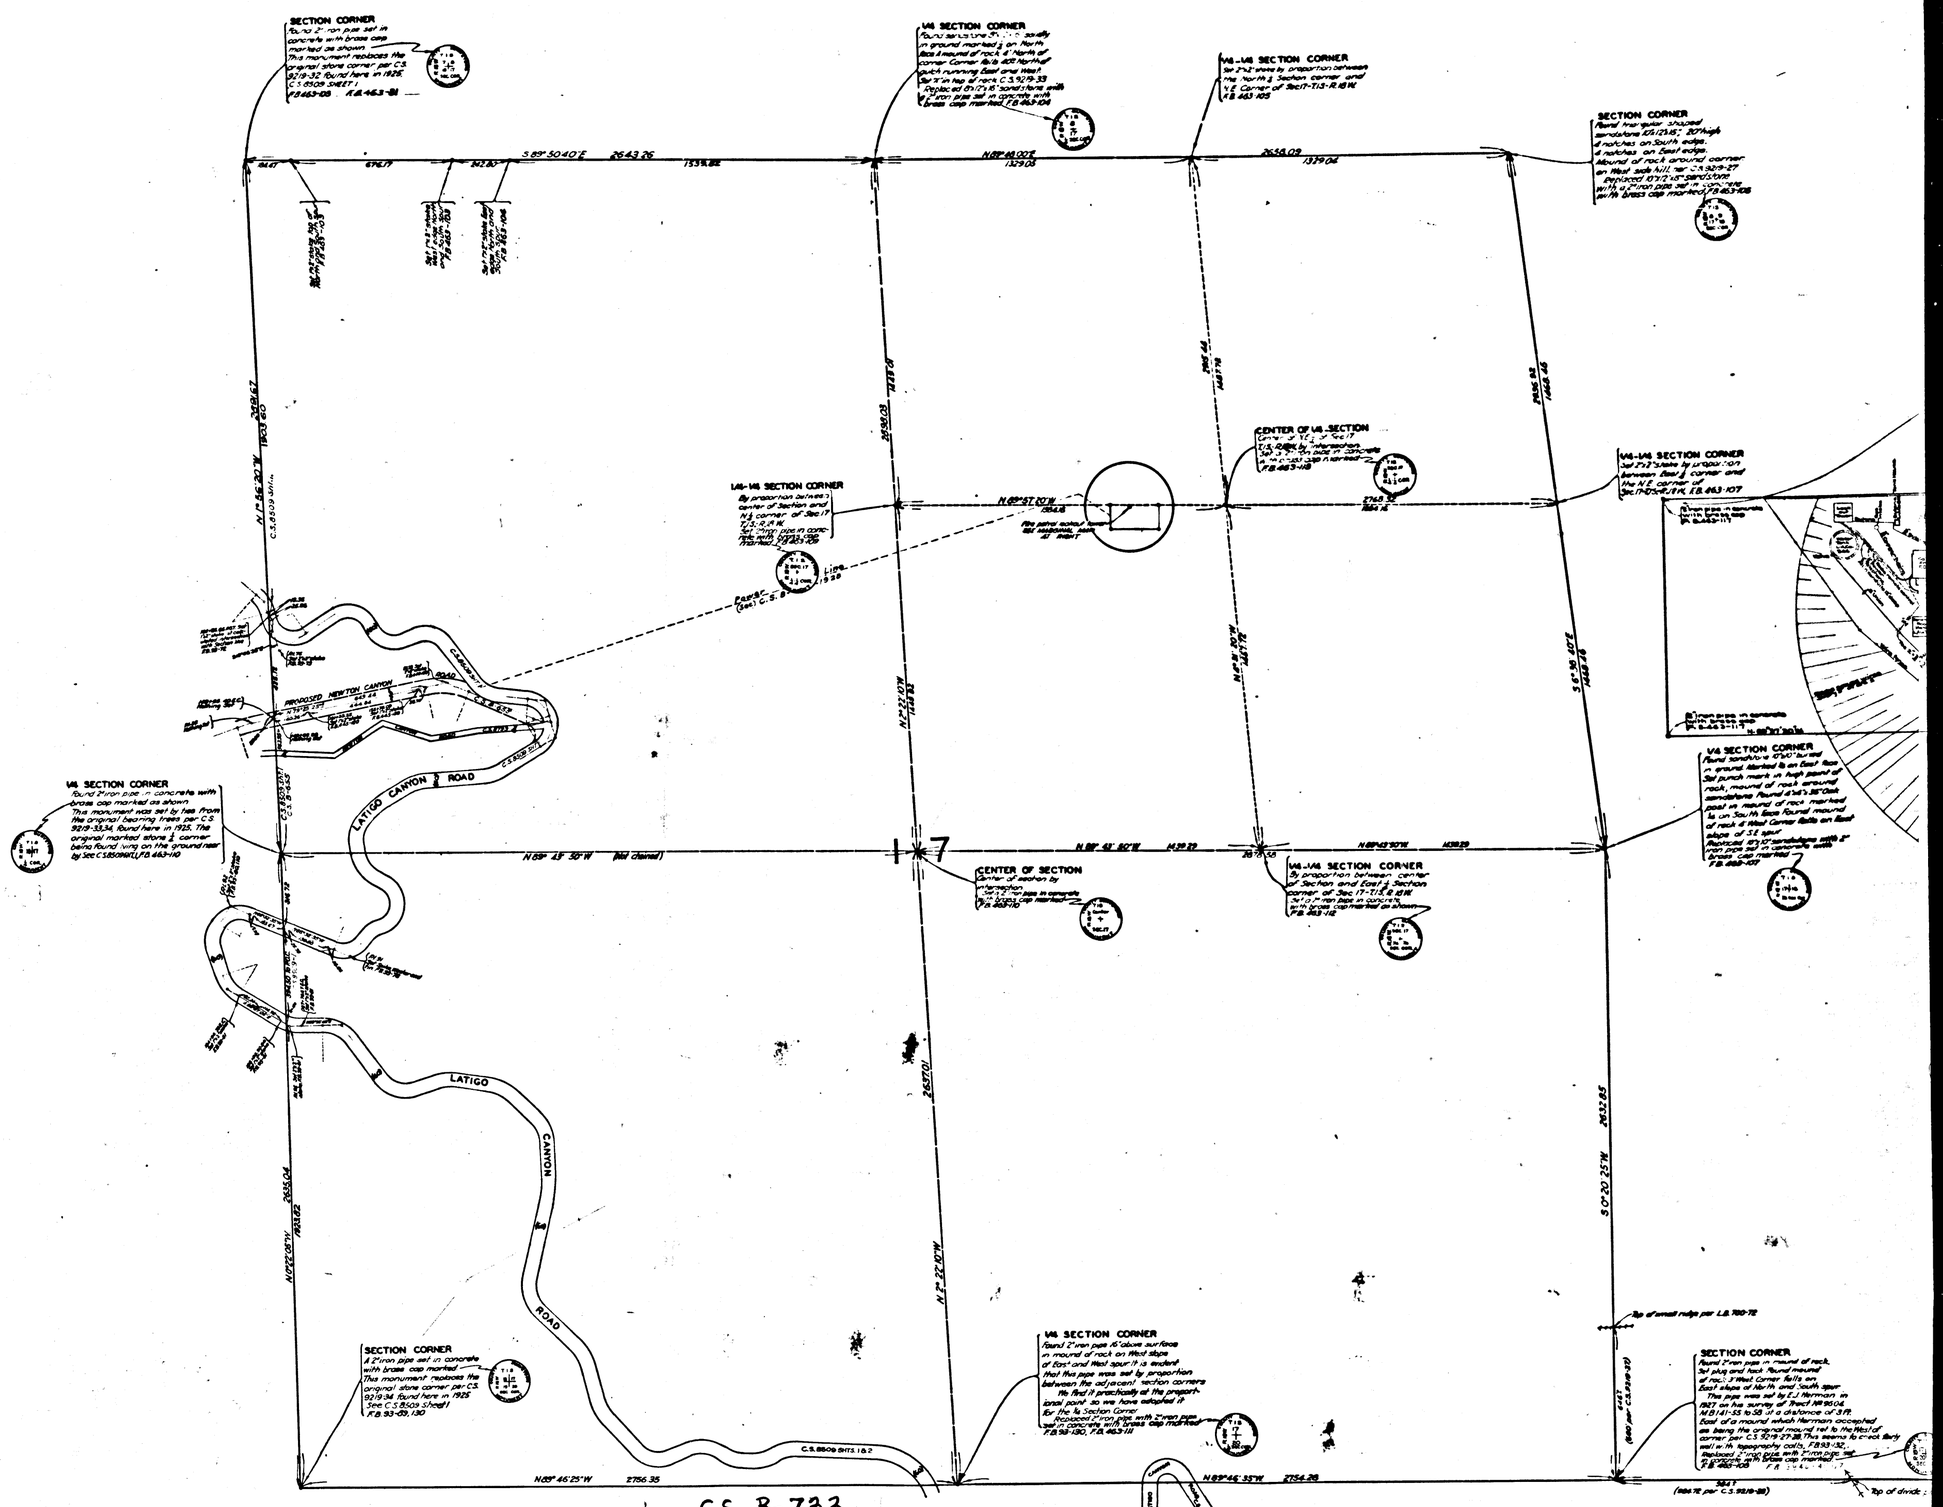

CS B-733
A2 OF A2