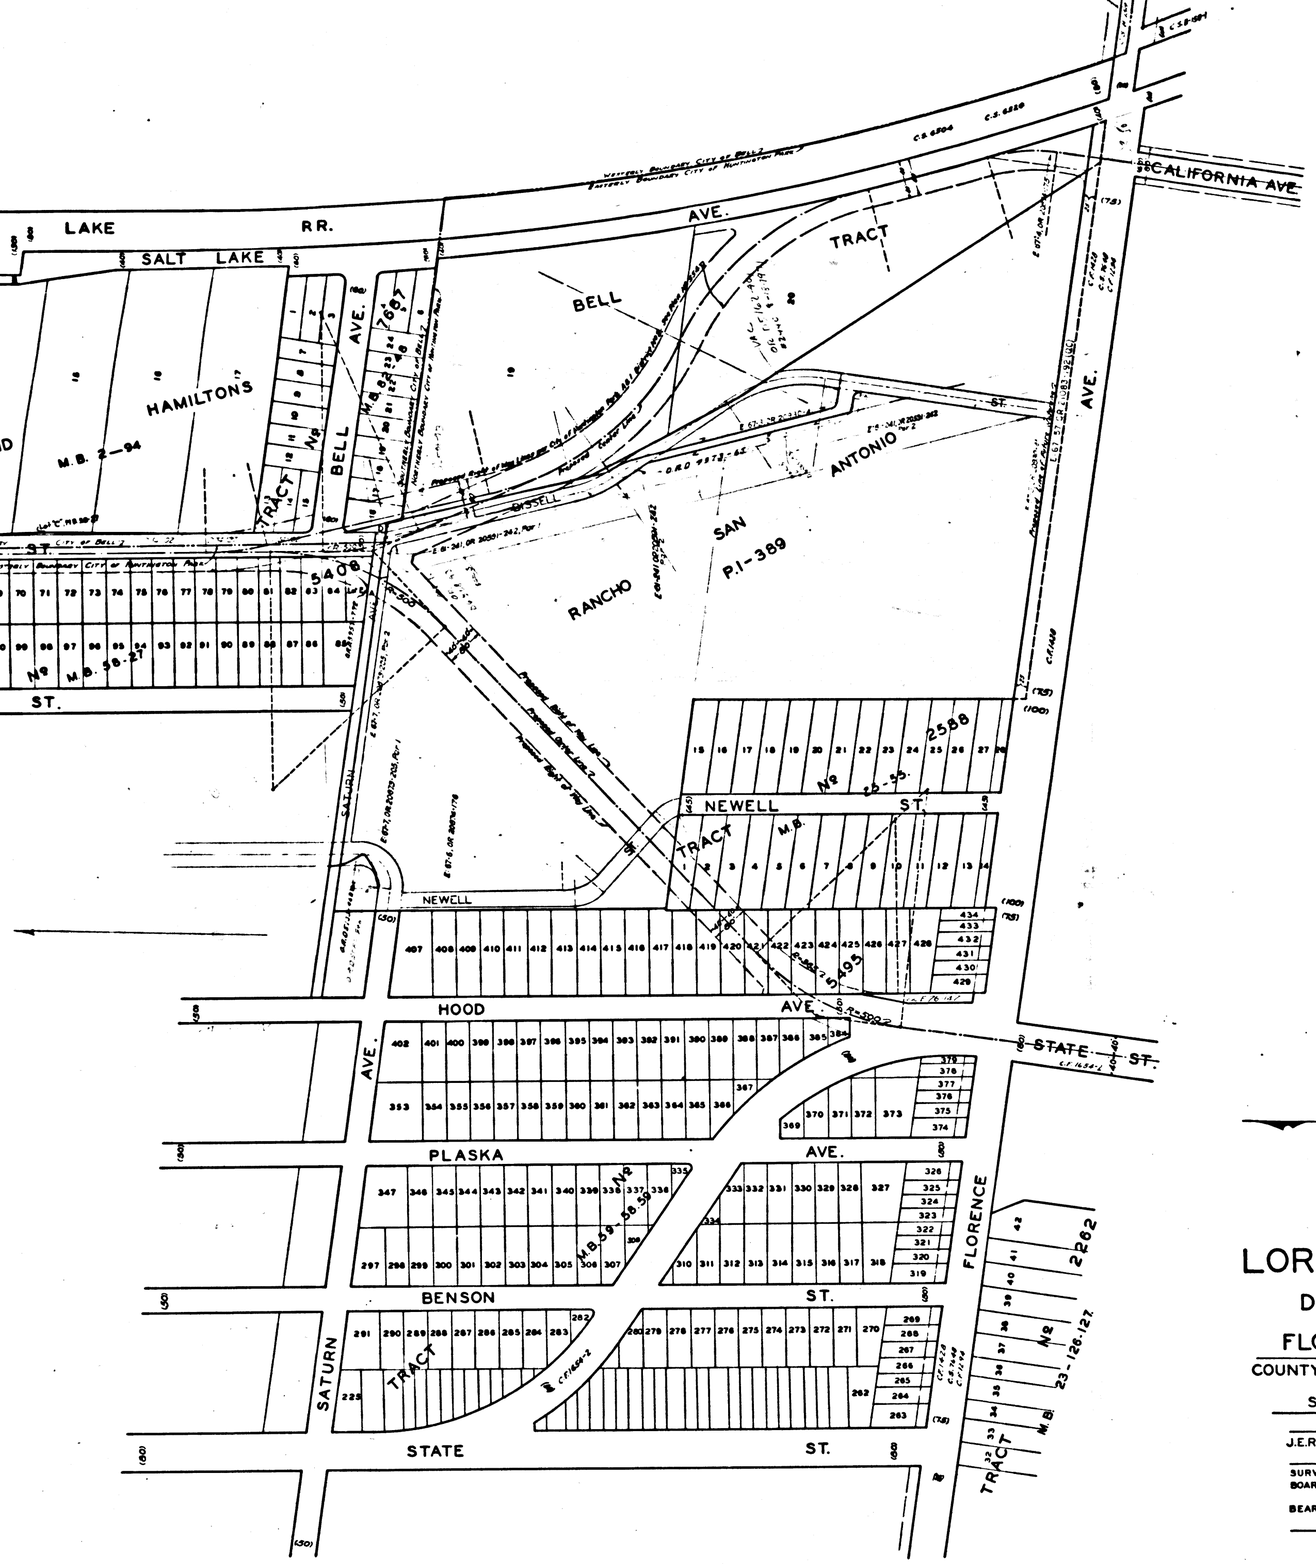

MAP OF
LORENA STREET
FROM
DOWNEY ROAD
TO
FLORENCE AVENUE

COUNTY SURVEYORS MAP Nº B-737
SHEET Nº 2 OF 2 SHEETS
SCALE - 1 INCH = 100 FT.

WORK ORDER Nº 7068

J.E. ROCKHOLD - COUNTY SURVEYOR
SURVEYED NOV. & DEC. 1931

SURVEYED UNDER INSTRUCTIONS OF THE BOARD OF SUPERVISORS PER ORDER DATED SEPTEMBER 28, 1931.
BEARINGS ARE BASED ON THE BEARING OF WASHINGTON BLVD. PER C.F. 1830

F.B. 46C-131-132

FIELD WORK BY S.E. BUTLER
OFFICE WORK BY R.W. STEWART
CHECKED BY D.M. FINLEY

INDEX 7

CS B-737-2
A1 OF A2

Continued from C.S.B-737-1.

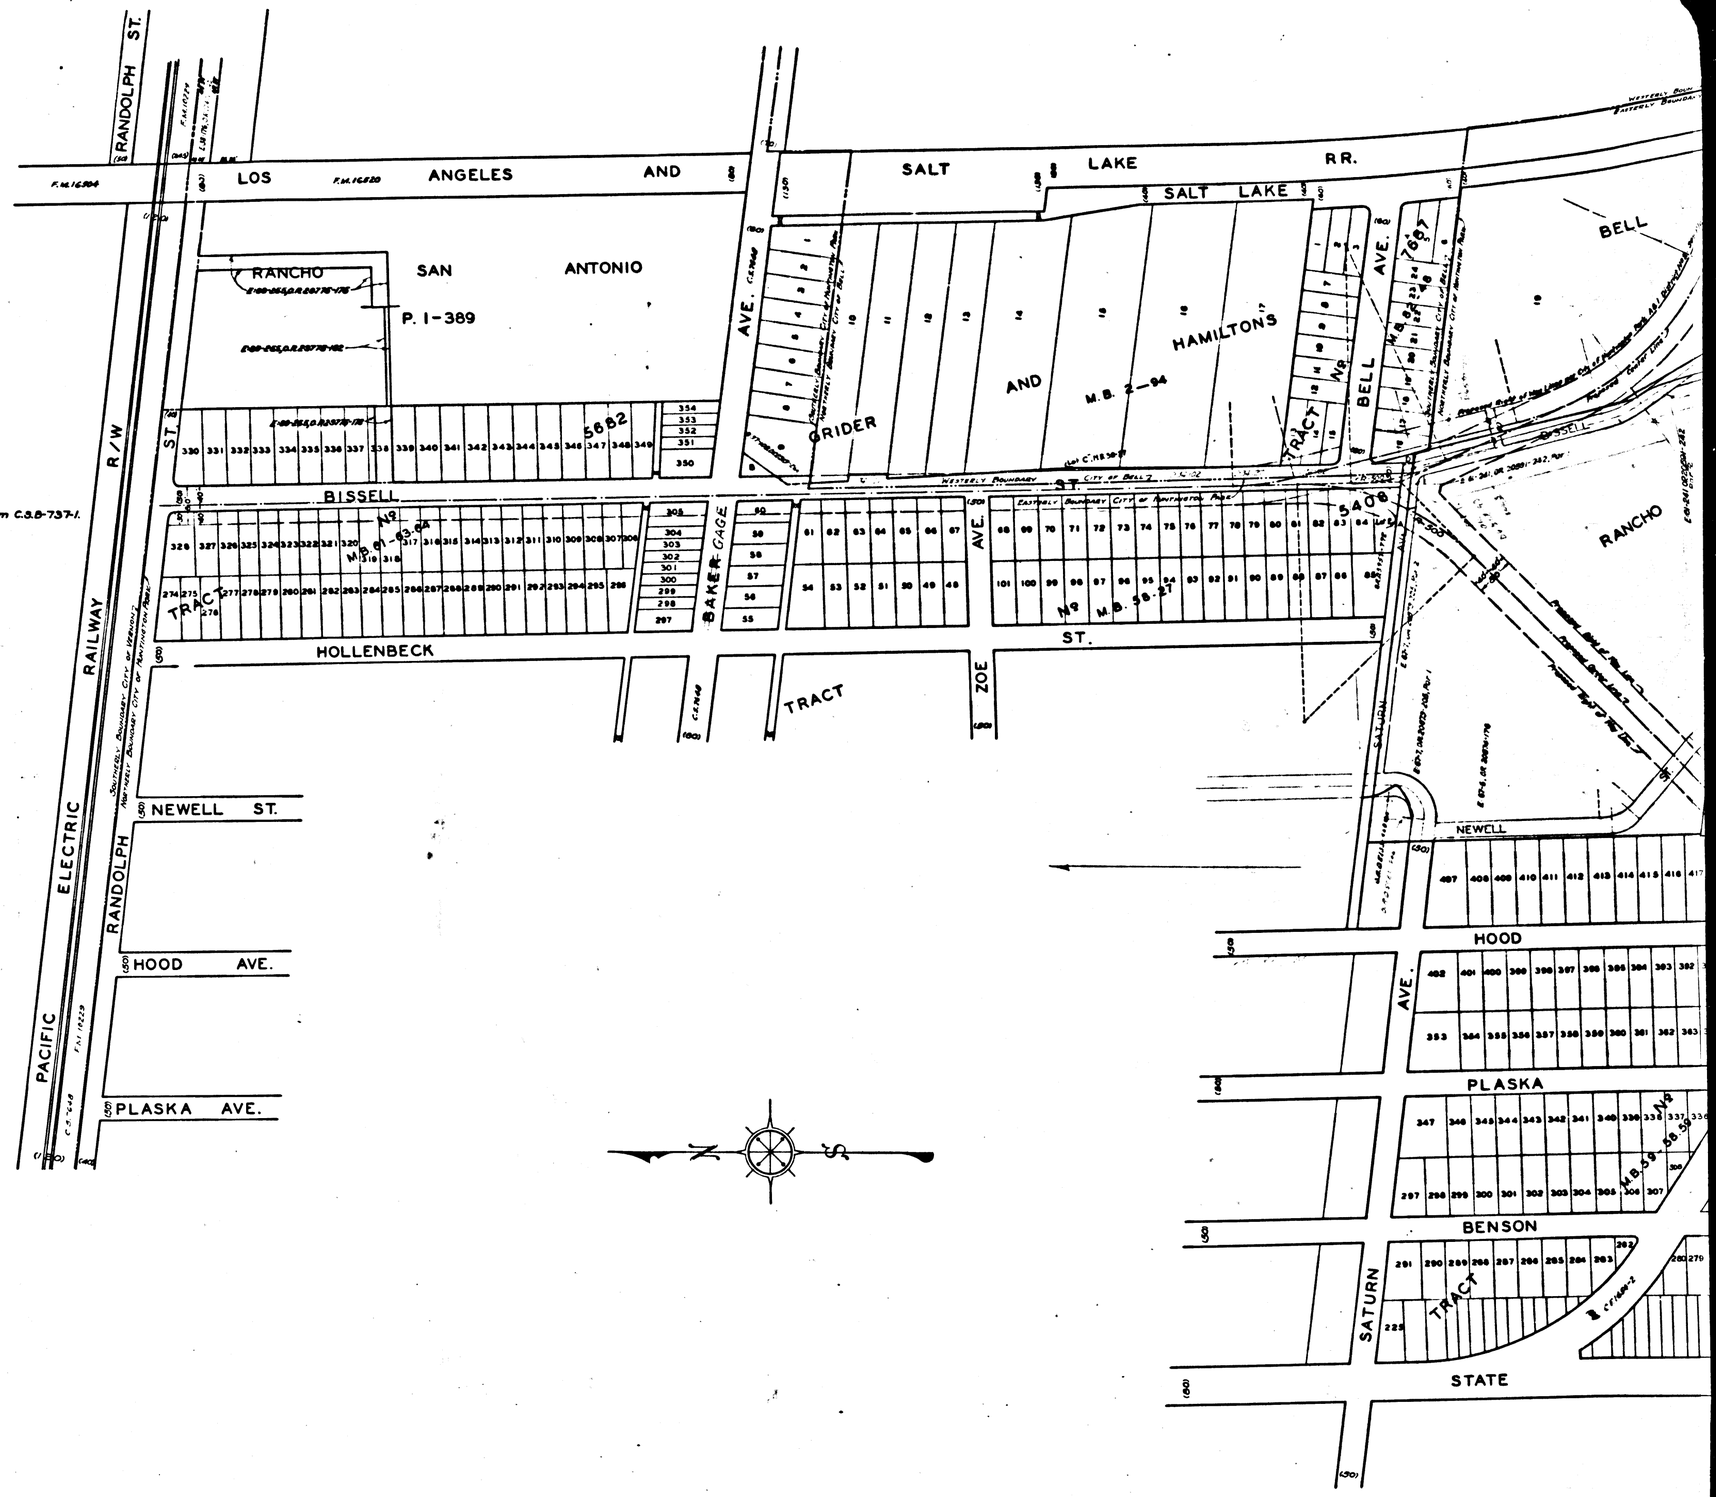

CS B-737-2
A2 OF A2