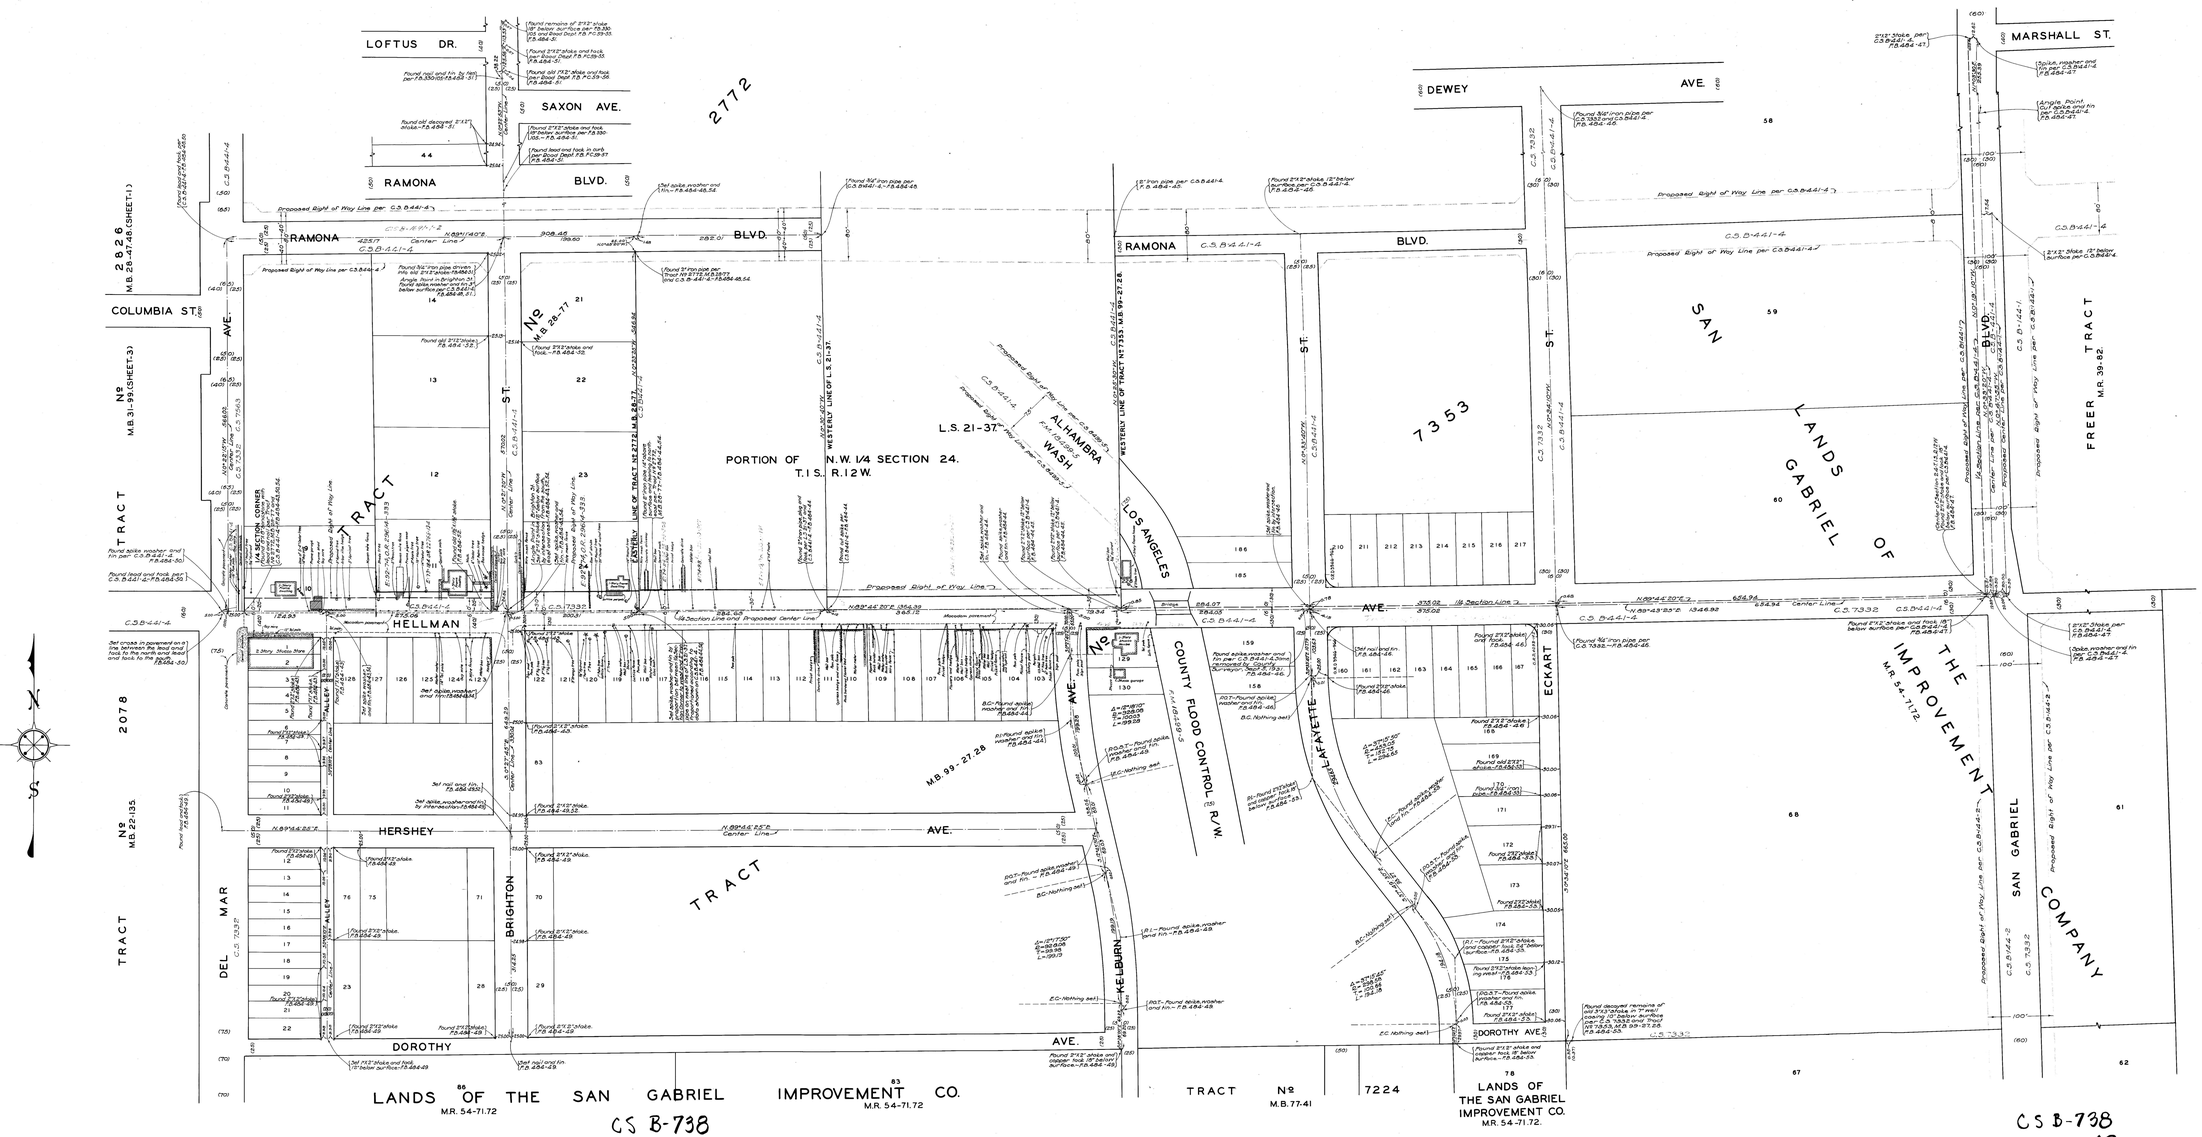


MAP OF
# HELLMAN AVENUE
FROM
DEL MAR AVENUE
TO
SAN GABRIEL BOULEVARD

COUNTY SURVEYORS MAP № B-738

SCALE - INCH = 50 FT.

OPENING AND WIDENING DISTRICT № 125.

WORK ORDER № 3125.

J.E. ROCKHOLD - COUNTY SURVEYOR
SURVEYED AUGUST - SEPTEMBER, 1931.

SURVEYED UNDER INSTRUCTIONS OF THE BOARD OF SUPERVISORS PER ORDER DATED AUGUST 3, 1931.

BEARINGS ARE BASED ON THE BEARING OF RAMONA BOULEVARD PER C.S.B-441-4.

F.B. 484-41-60

FIELD WORK BY H.L. SMELSER
OFFICE WORK BY BERT MATEE
D.A. WHITE.

CHECKED BY K.R. McPHERSON