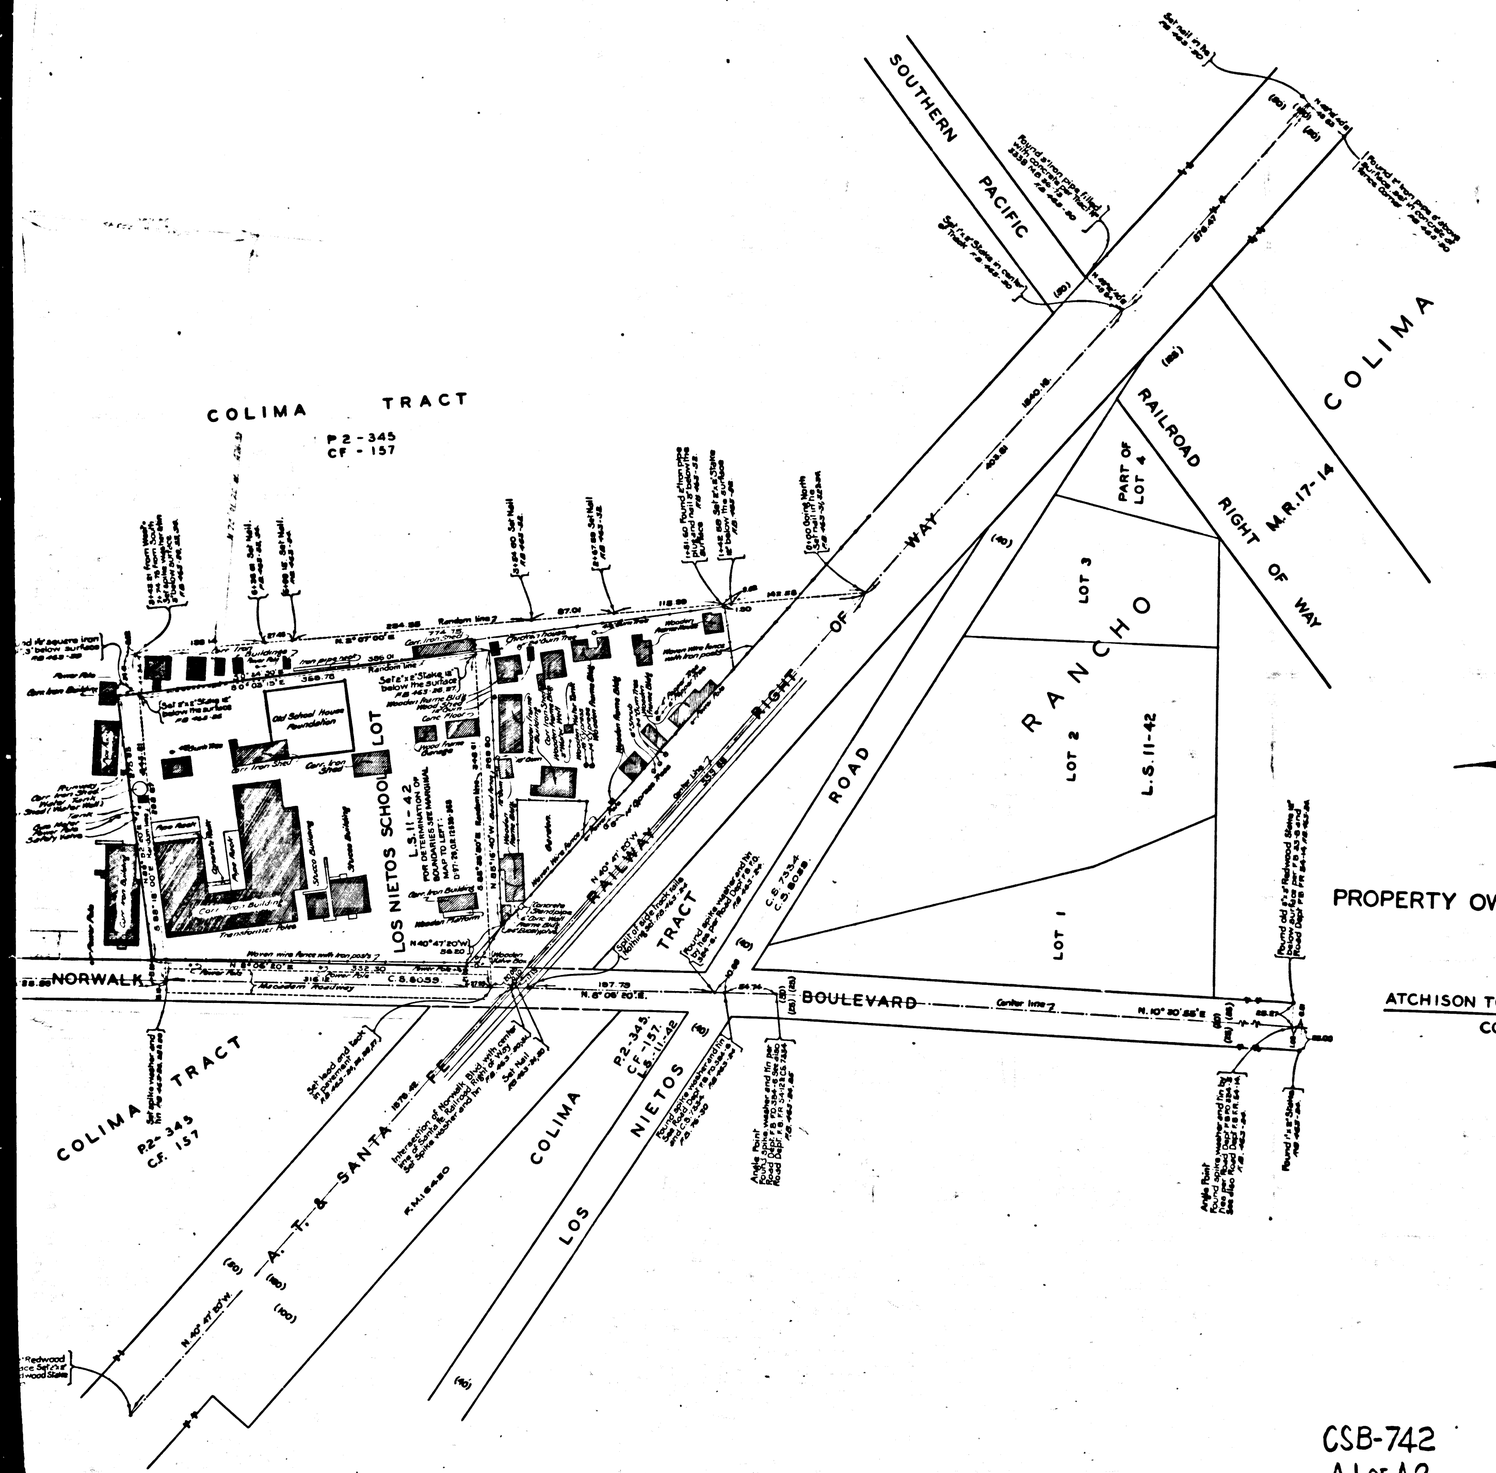

MAP OF

PROPERTY OWNED BY LOS NIETOS SCHOOL DISTRICT

AT INTERSECTION OF

NORWALK BOULEVARD

WITH

ATCHISON TOPEKA AND SANTA FE RAILWAY RIGHT OF WAY

COUNTY SURVEYORS MAP Nº B-742

SCALE - 1 INCH = 50 FT.

JOB NUMBER - 7039

J.E.ROCKHOLD - COUNTY SURVEYOR
SURVEYED MARCH - 1931

SURVEYED AT THE REQUEST OF THE COUNTY COUNSEL PER LETTER DATED- JAN 28 1931. BEARINGS ARE BASED ON THE BEARING OF NORWALK BLVD AS PER DESCRIPTION OF SCHOOL DISTRICT PROPERTY GIVEN IN THE S.C.C.-203204

F.B. 463-23-34

FIELD WORK BY E.A.ROSECRANS
OFFICE WORK BY K.R.McPHERSON
" " " H.N.BRADSREET
" " " H.U.M.HIGGINS
CHECKED BY K.R.McPHERSON

INDEX 33

CSB-742
A1 OF A2

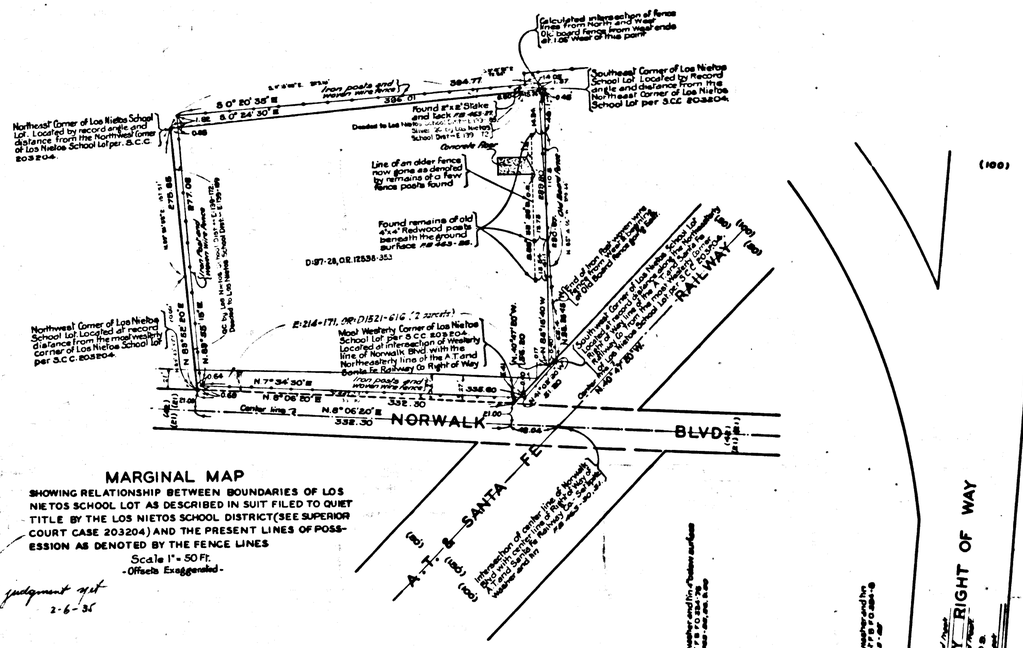

MARGINAL MAP

SHOWING RELATIONSHIP BETWEEN BOUNDARIES OF LOS NIETOS SCHOOL LOT AS DESCRIBED IN SUIT FILED TO QUIET TITLE BY THE LOS NIETOS SCHOOL DISTRICT (SEE SUPERIOR COURT CASE 203204) AND THE PRESENT LINES OF POSSESSION AS DENOTED BY THE FENCE LINES

Scale 1" = 50 Ft.
-Offsets Exaggerated-

No judgment yet
2-6-35

CSB-742
A2 OF A2