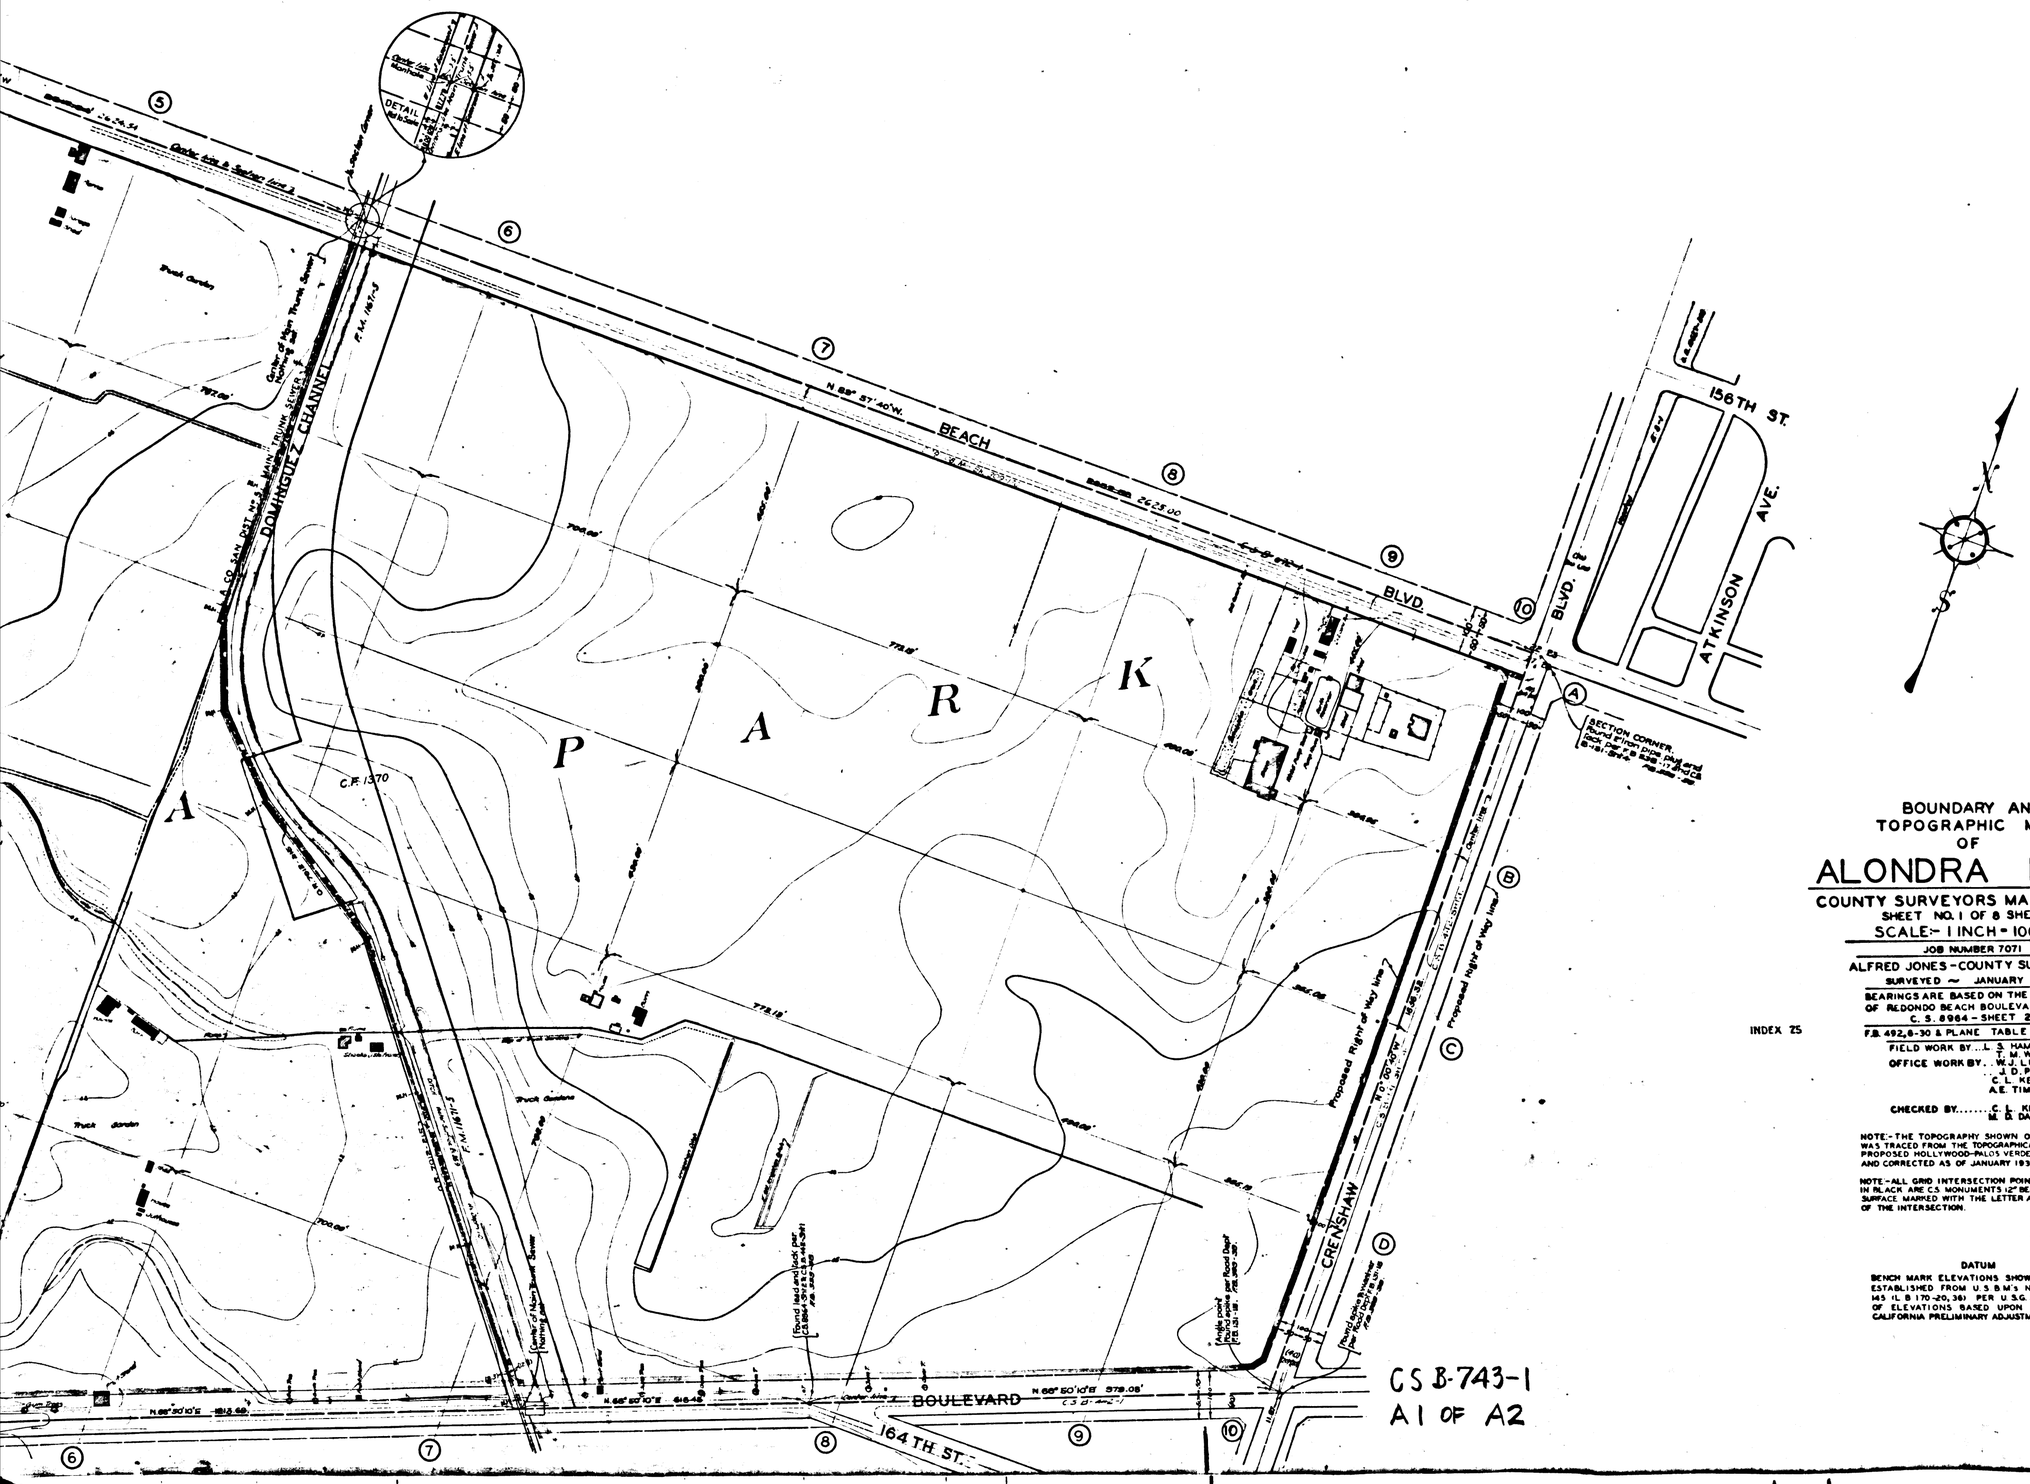

BOUNDARY AND
TOPOGRAPHIC MAP
OF

ALONDRA PARK

COUNTY SURVEYORS MAP NO. B-743.
SHEET NO. 1 OF 8 SHEETS.
SCALE:- 1 INCH = 100 FT.

JOB NUMBER 7071

ALFRED JONES - COUNTY SURVEYOR.

SURVEYED ~ JANUARY 1932

BEARINGS ARE BASED ON THE BEARING OF REDONDO BEACH BOULEVARD PER C. S. 8964 - SHEET 2.

F.B. 492, 8-30 & PLANE TABLE SURVEY

FIELD WORK BY... L. S. HAMMOND.
T. M. WALSH.
OFFICE WORK BY... W. J. LUCAS.
J. D. PRICE.
C. L. KEAGLE.
A. E. TIMMONS.

CHECKED BY..... C. L. KEAGLE
M. D. DARLING.

INDEX 25

NOTE:- THE TOPOGRAPHY SHOWN ON THIS MAP WAS TRACED FROM THE TOPOGRAPHICAL MAP OF THE PROPOSED HOLLYWOOD-PALOS VERDES PARKWAY AND CORRECTED AS OF JANUARY 1932.

NOTE - ALL GRID INTERSECTION POINTS CIRCLED IN BLACK ARE C.S. MONUMENTS 12" BELOW ORIGINAL SURFACE MARKED WITH THE LETTER AND NUMBER OF THE INTERSECTION.

DATUM

BENCH MARK ELEVATIONS SHOWN HEREON ESTABLISHED FROM U.S.B.M.'S NO'S 124 AND 145 (L.B. 170-20, 36) PER U.S.G.S. RECORDS OF ELEVATIONS BASED UPON SOUTHERN CALIFORNIA PRELIMINARY ADJUSTMENT OF 1928

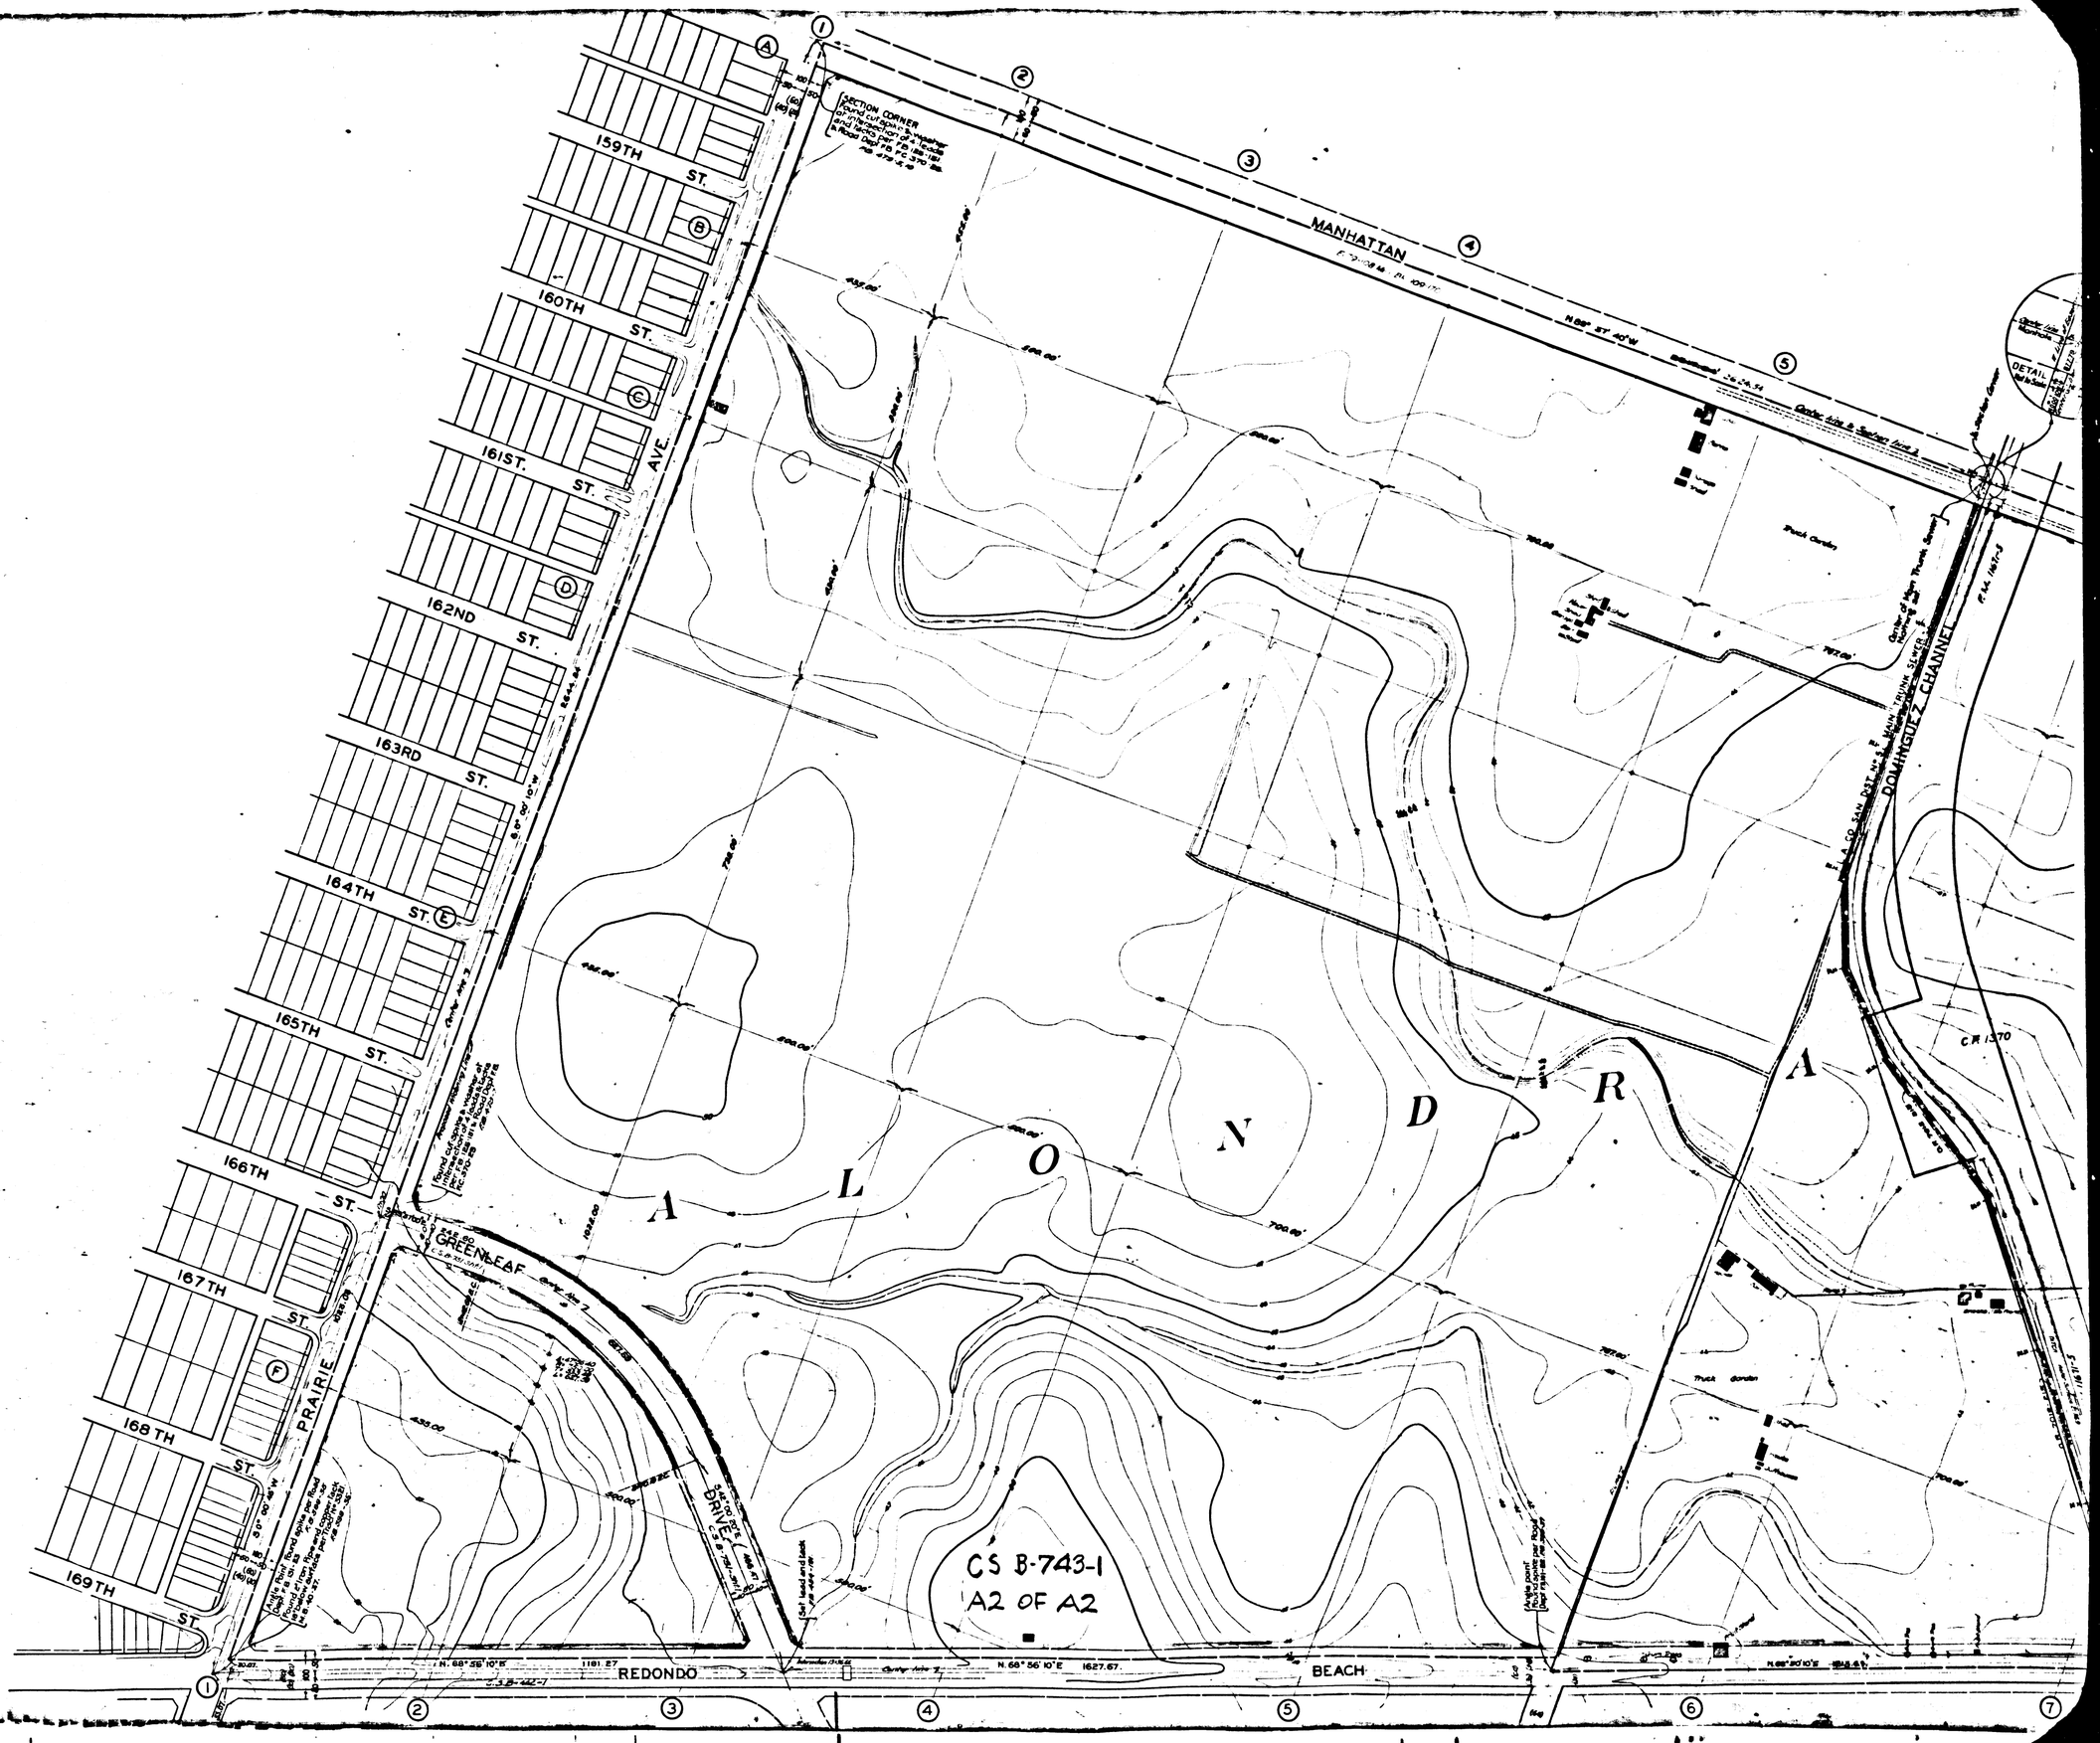

COUNTY SURVEYOR MAP NO. B-743
SHEET NO. 1 OF 2 SHEETS