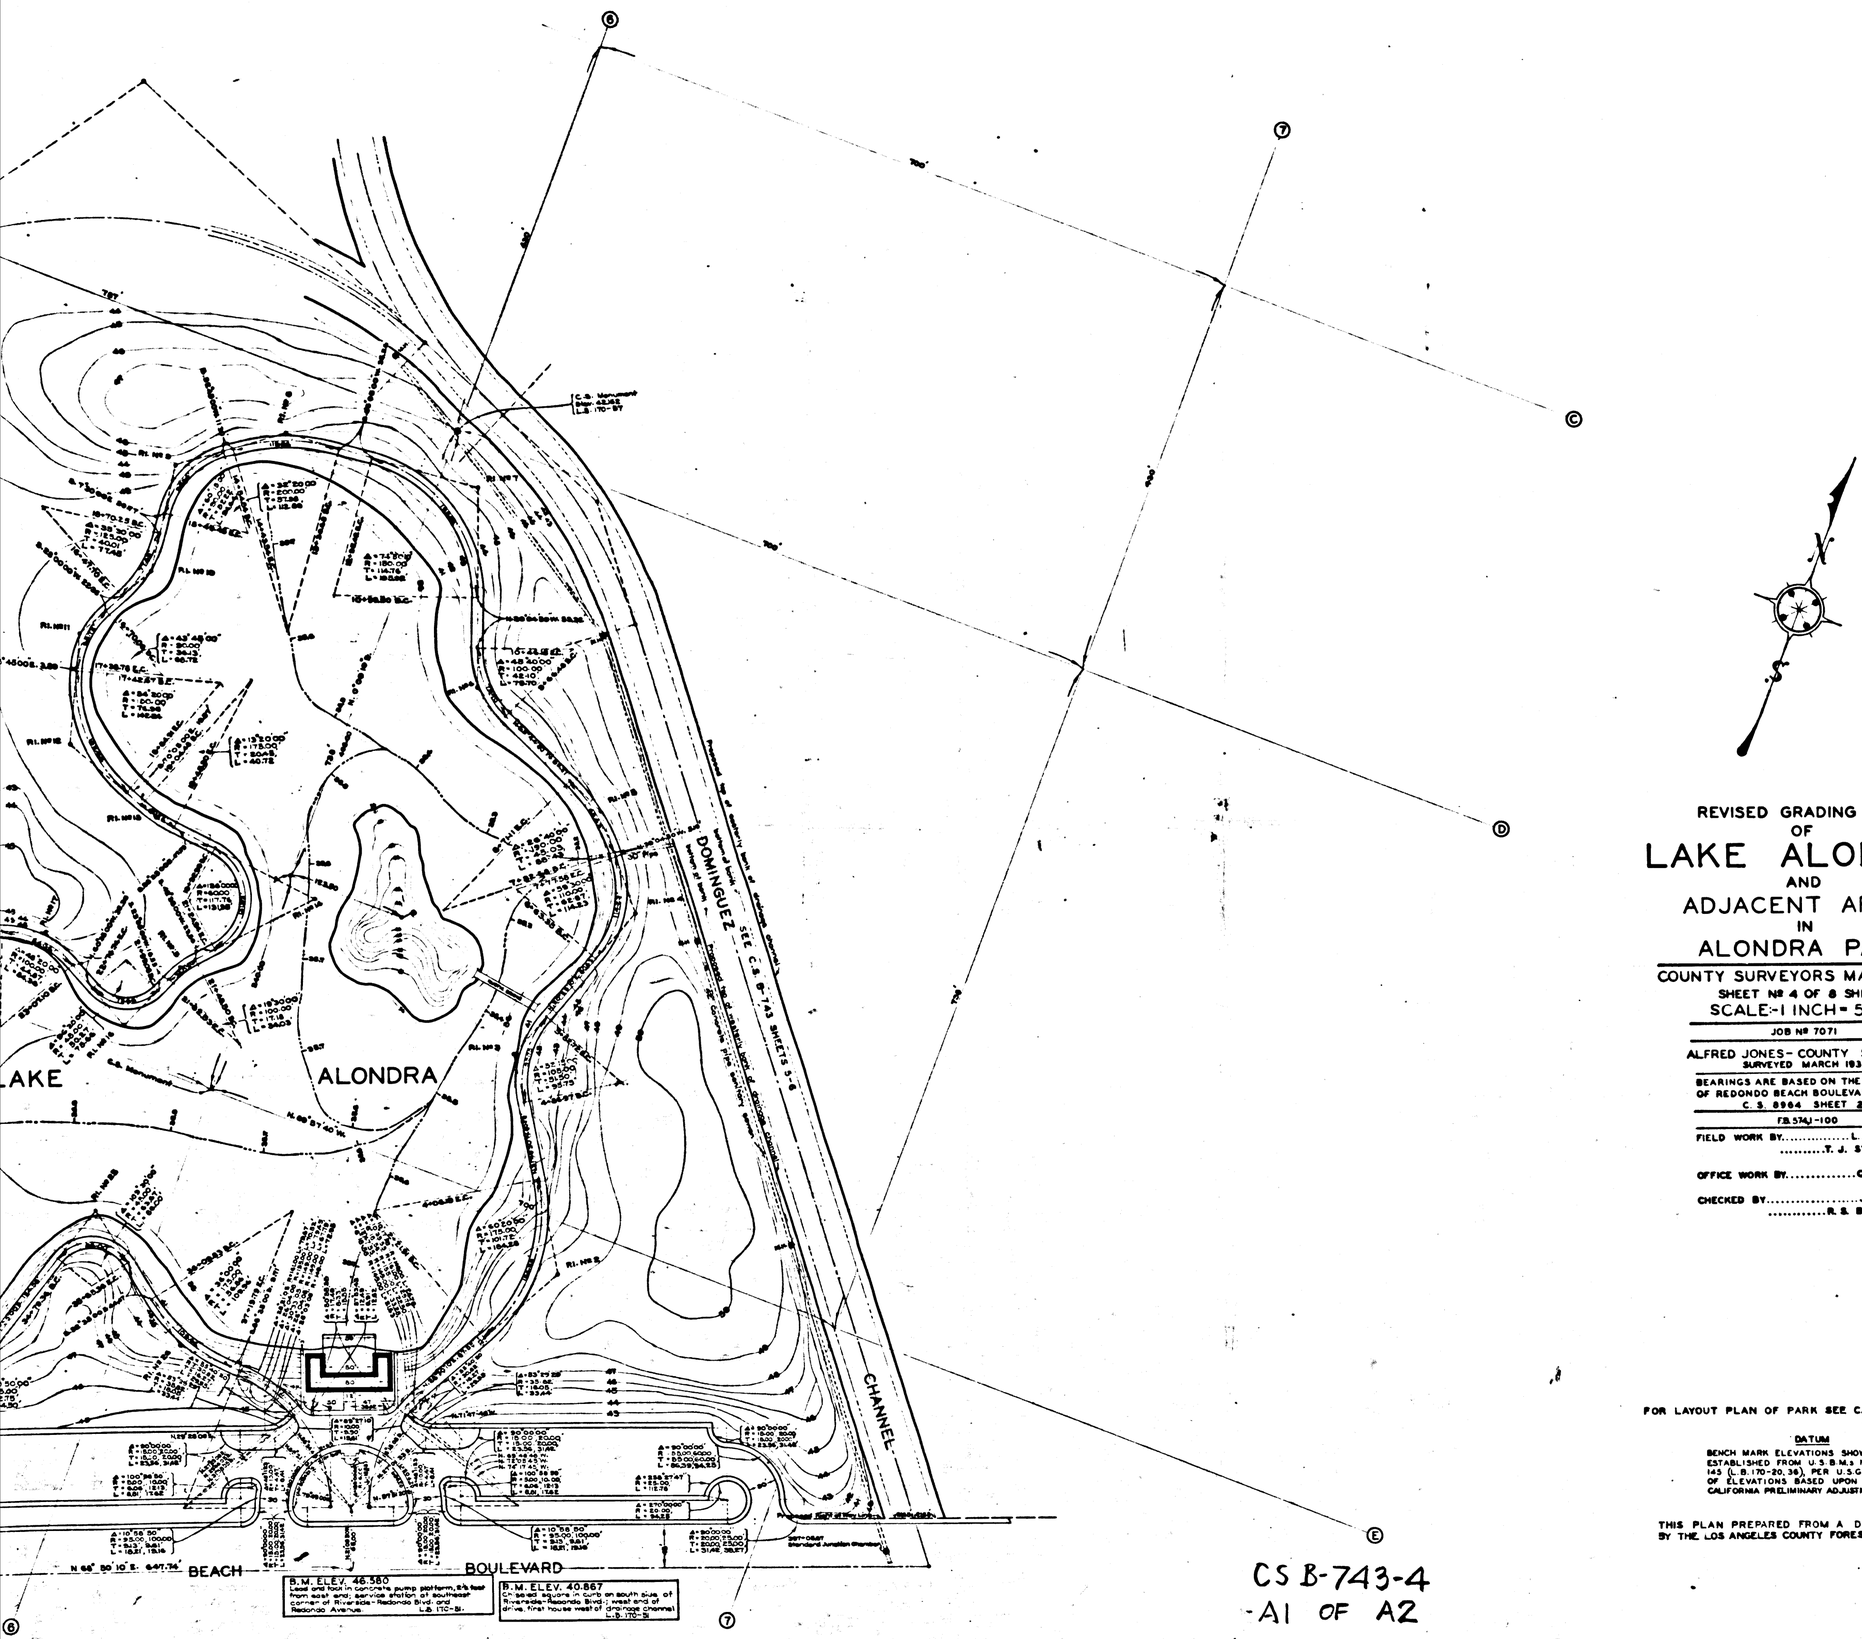


REVISED GRADING MAP
OF
# LAKE ALONDRA
AND
ADJACENT AREAS
IN
ALONDRA PARK

COUNTY SURVEYORS MAP Nº B-743
SHEET Nº 4 OF 8 SHEETS
SCALE:-1 INCH = 50 FT.

JOB Nº 7071

ALFRED JONES - COUNTY SURVEYOR
SURVEYED MARCH 1935

BEARINGS ARE BASED ON THE BEARING OF REDONDO BEACH BOULEVARD PER C. S. 8964 SHEET 2.

F.B. 574J-100

FIELD WORK BY.....L. D. MOORE
.....T. J. STEVENSON

OFFICE WORK BY.....C. J. TERRY

CHECKED BY.....J. A. LYON
.....R. S. BRUMMETT

FOR LAYOUT PLAN OF PARK SEE C.S. B-743 - SHEET 2

DATUM

BENCH MARK ELEVATIONS SHOWN HEREON ESTABLISHED FROM U.S.B.M.s NOS '24 AND 145 (L.B. 170-20, 36), PER U.S.G.S. RECORDS OF ELEVATIONS BASED UPON SOUTHERN CALIFORNIA PRELIMINARY ADJUSTMENT OF 1928

THIS PLAN PREPARED FROM A DESIGN FURNISHED BY THE LOS ANGELES COUNTY FORESTRY DEPARTMENT

CS B-743-4
-A1 OF A2

COUNTY SURVEYORS MAP NO. B-743
SHEET NO. 4 OF 8 SHEETS

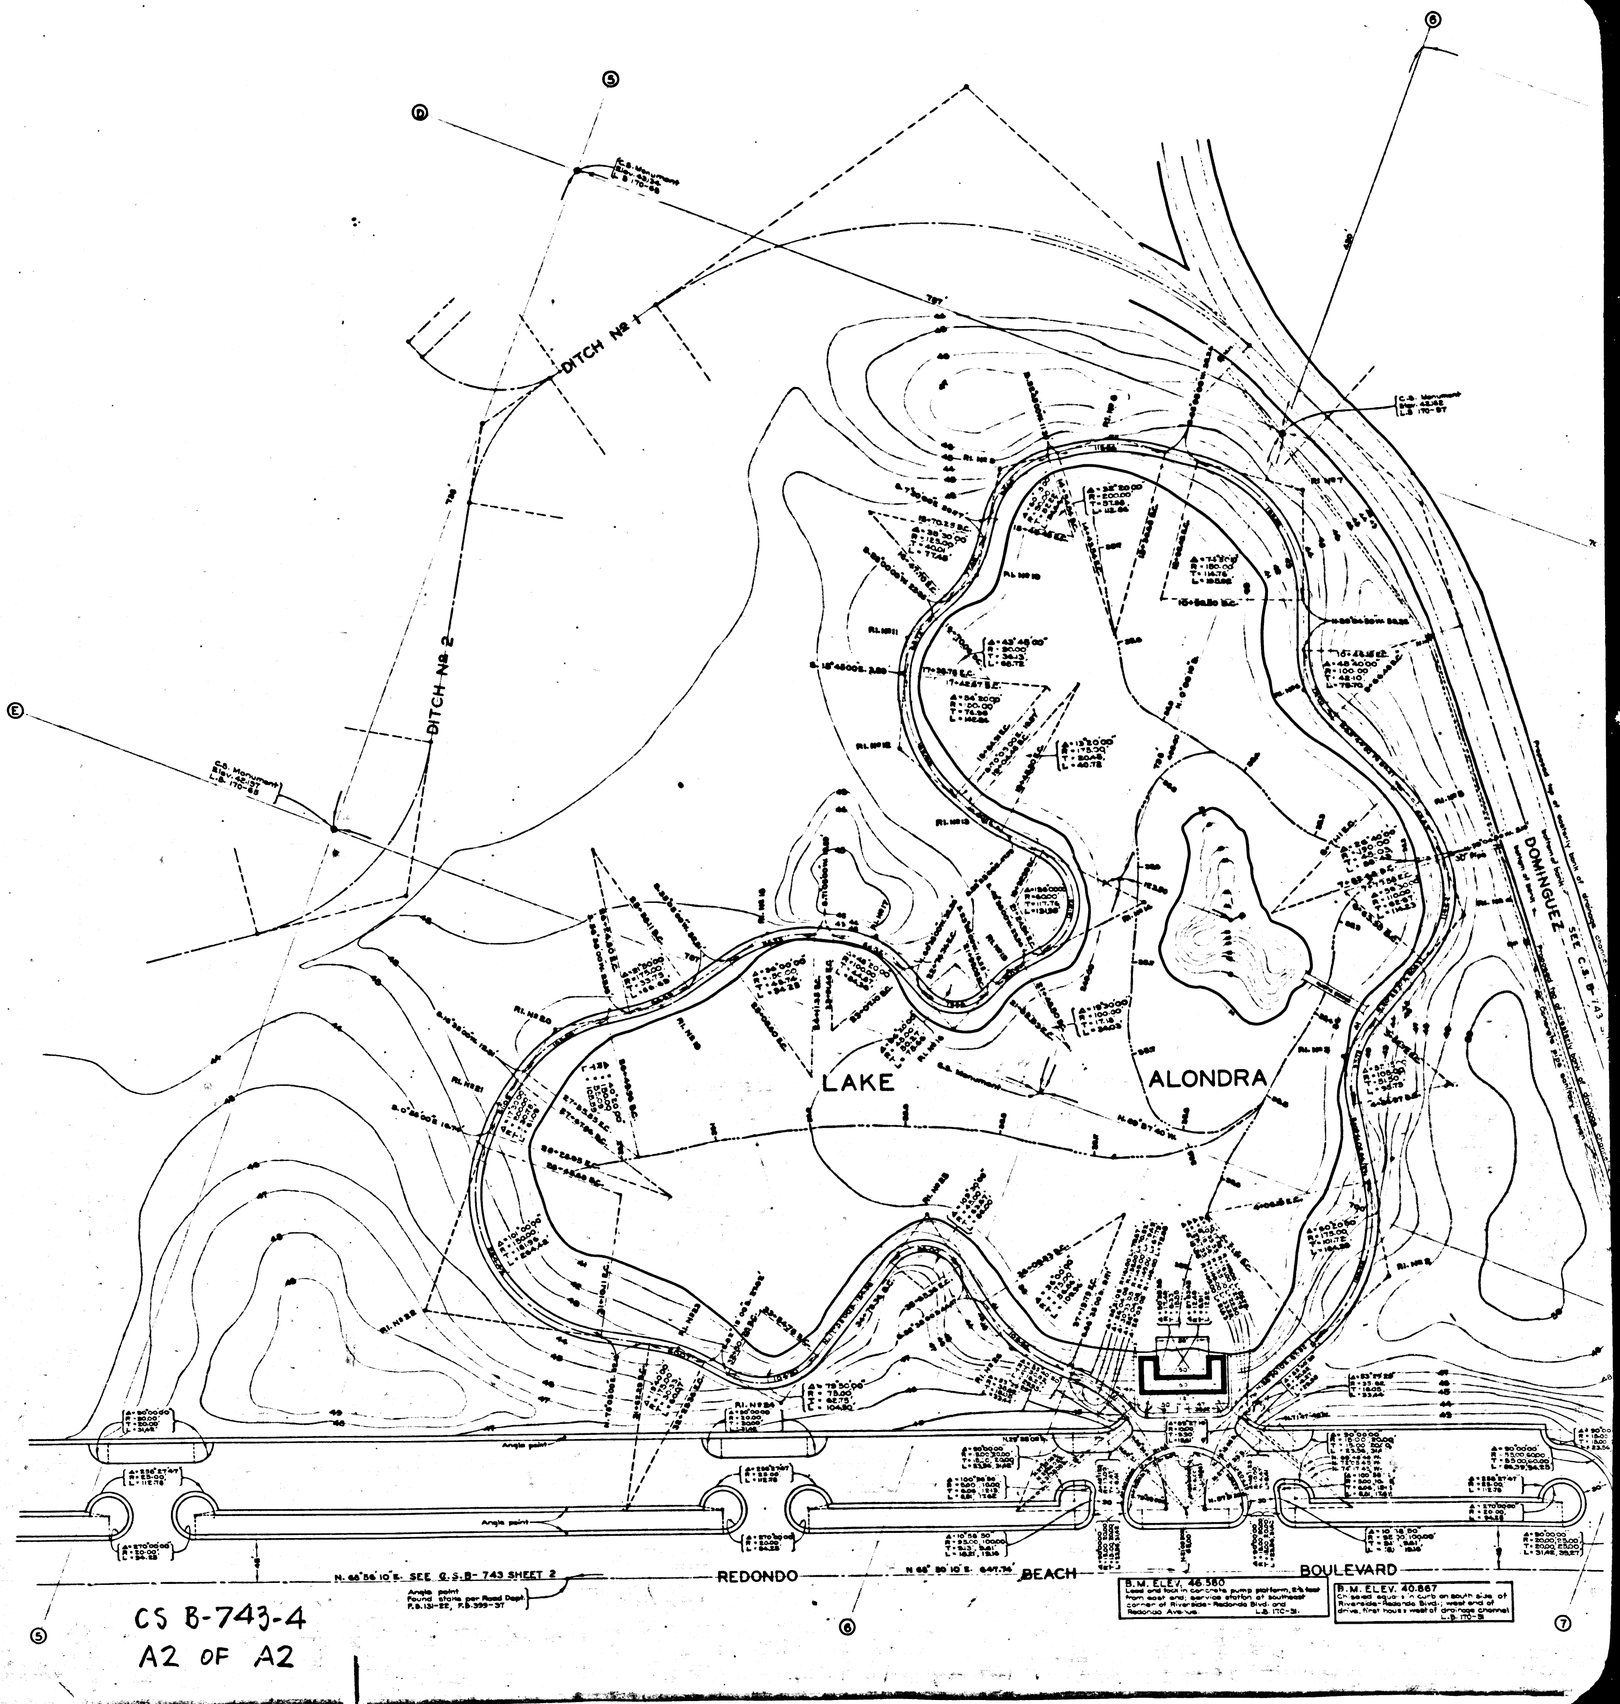


COUNTY SURVEYORS MAP NO. B-743
SHEET NO. 4 OF 8 SHEETS