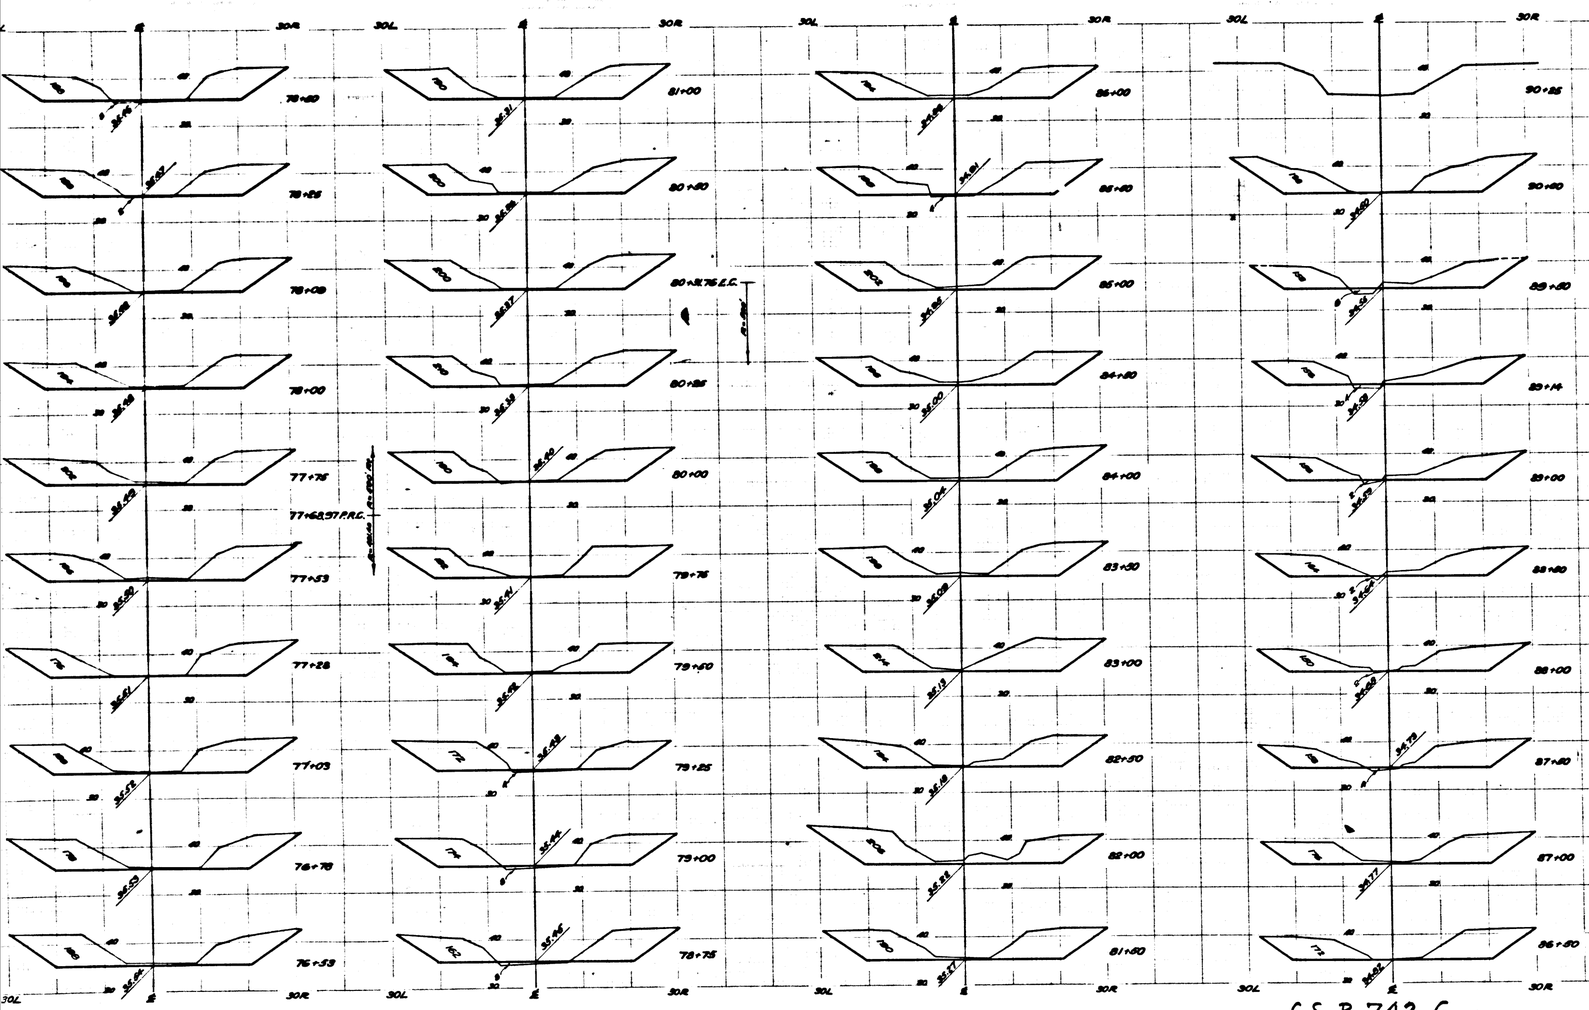

NOTE- STATIONING IS SHOWN AT RIGHT OF SECTION.

CROSS-SECTIONS
OF

DOMINGUEZ DRAINAGE CHANNEL
IN
ALONDRA PARK
FROM
MANHATTAN BEACH BOULEVARD
TO
REDONDO BEACH BOULEVARD

COUNTY SURVEYORS MAP NO. B-743
SHEET NO. 6 OF 8 SHEETS

SCALE:- HORIZONTAL.. 1 INCH= 10 FT.
VERTICAL..... 1 INCH= 10 FT.

JOB NO. 7071

ALFRED JONES-COUNTY SURVEYOR.
SURVEYED - JULY, 1932.

L.B. 688-5-95

FIELD WORK BY.. L.S.HAMMOND.
OFFICE WORK BY.... J.D. PRICE.
CHECKED BY.... L.K.FREEMAN.

FOR ALIGNMENT & PROFILE
SEE C.S. B-743 SHEET 3

CS B-743-6
A1 OF A2

NOTE- STATIONING IS SHOWN AT RIGHT OF SECTION.

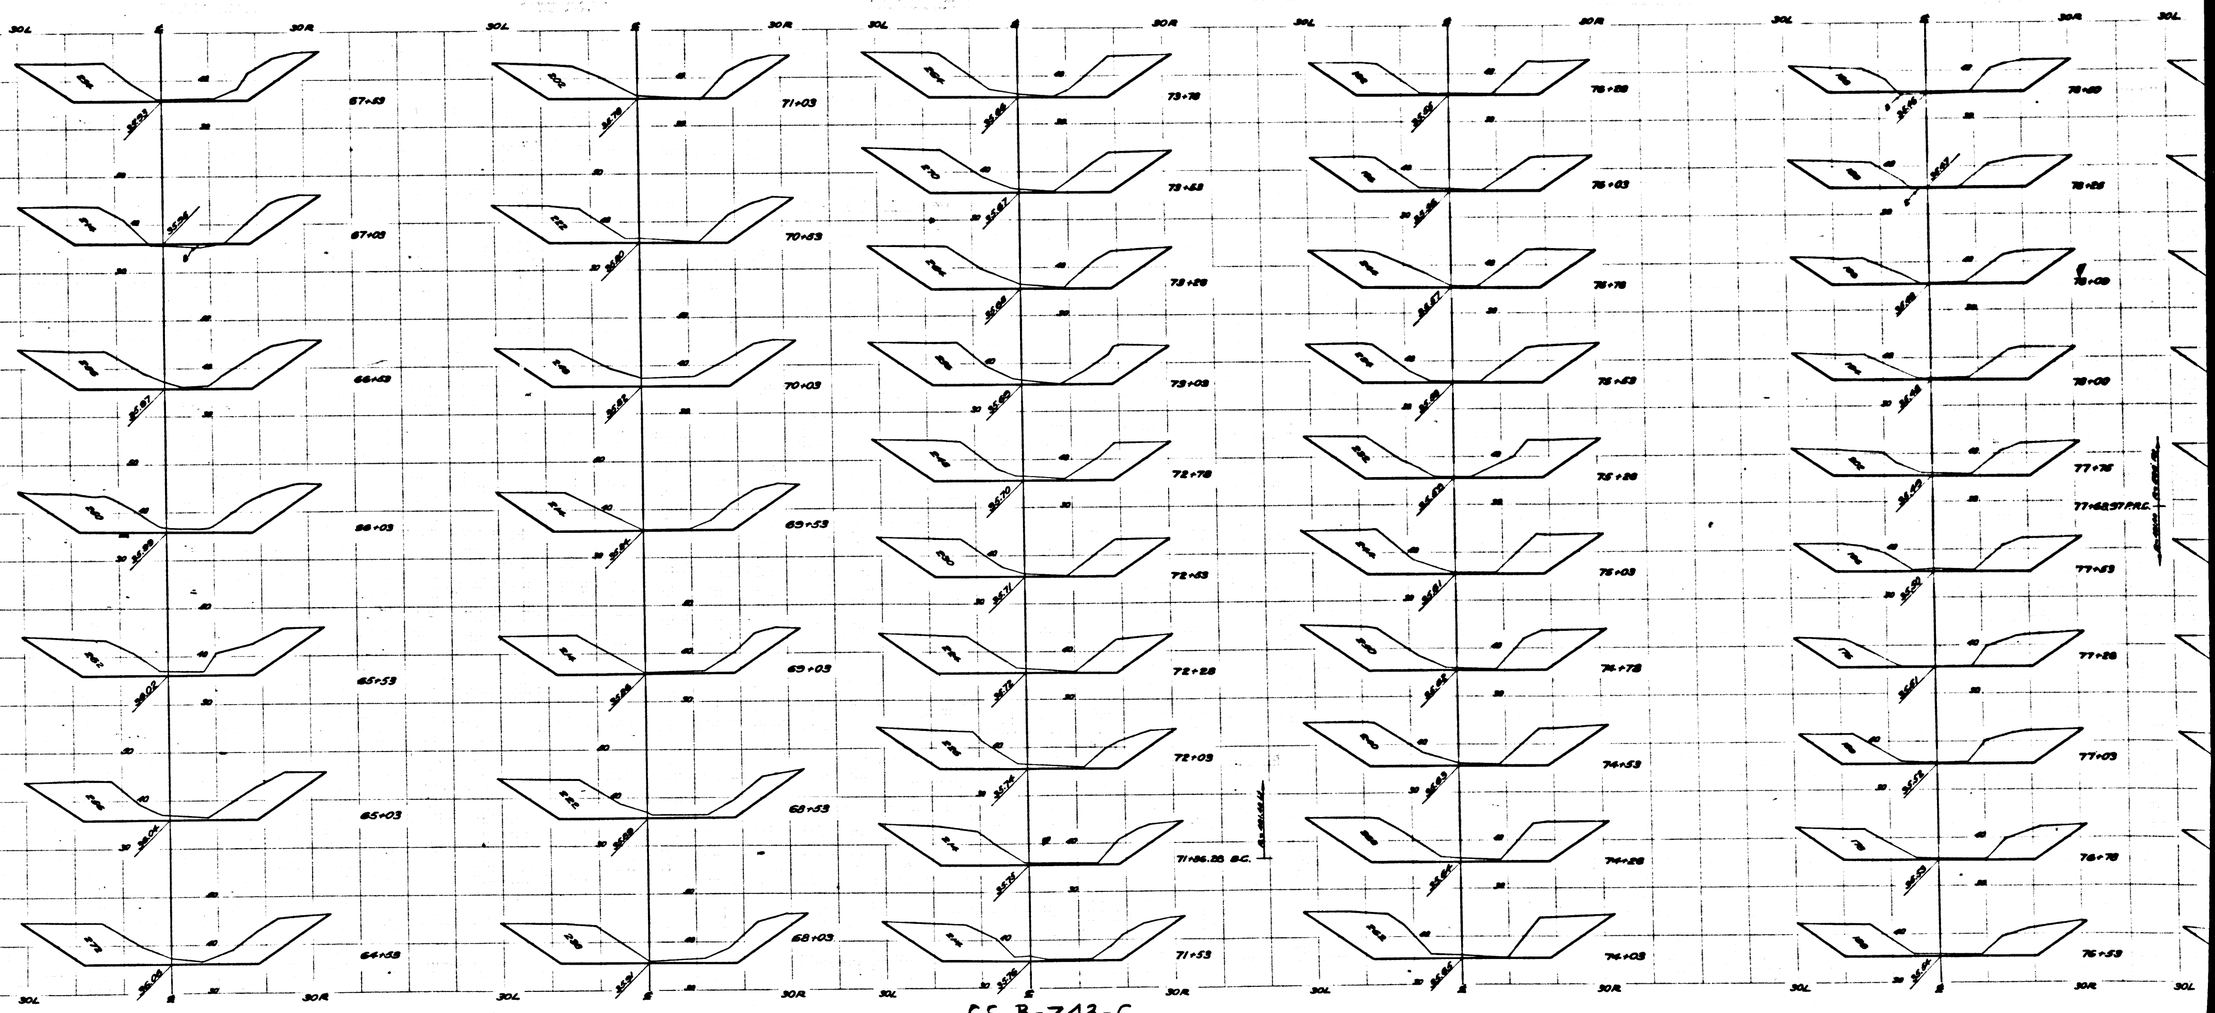

FOR ALIGNMENT & PROFILE SEE C.S. B-743-SHEET 5

CS B-743-6
A2 OF A2