MOYNIER'S TRACT

M. B. 288 - 148

LOT 5

PORTION OF LOT 3

M. B. 5-113

LOT 4

LOT 6

LOT 8

LOT 10

PORTION OF LOT 3

MOYNER LANE

LENNWEE AVE

MARCH 1947

BLVD.

STOCKER

LA BREA

To be Vacated

CUTOFF

AVE.

ST. AVE.

DEPARTMENT OF WATER & POWER

CITY OF LOS ANGELES

VERNON

LA BREA AVE

LA CIENEGA BLVD

LA BREA AVE

LA BREA PARKWAY

N O.

M. B. 120-24-25

7 9 3 7

INDEX 24

LA TUJUNGA P1-259, C.T. 900, R.3.33

NORTHERLY LINE OF LOT 1 - TRACT NO 7937 - M.B. 120-24-25

SOUTHERLY LINE RANCHO CIENEGA O'PASO DE

RANCHO LA BALLONA NO 2
RO RINCON DE LOS BUEYES NO 1
RANCHO LA CIENEGA NO 1

BLVD.

Proposed Right of Way Line per C.S.B-1914-2

C.S.B-1914-2

MARGINAL MAP

SHOWING
LOT LINE BETWEEN LOTS 3,4,5&6
OF MOYNIER'S TRACT, M.B. 5-115.

SURVEYED OCTOBER, 1944.
SCALE: 1 INCH = 50 FT.
JOB NUMBER 8388.
F.B. 1134 - 81-83.

FIELD WORK BY... F.H. BLANCHARD.
OFFICE WORK BY... R.W. McALLISTER
K.R. McPHERSON.
CHECKED BY..... D.M. FINLEY

MAP OF
LA CIENEGA BOULEVARD
ABANDONED FROM LOCATION
SEE NOTE BELOW
LA BREA AVENUE
TO
WASHINGTON BOULEVARD

COUNTY SURVEYORS MAP Nº B-749
SHEET Nº 3 OF 3 SHEETS
SCALE - 1 INCH = 100 FT.

WORK ORDER Nº 542

J.E. ROCKHOLD - COUNTY SURVEYOR
SURVEYED SEPT. 1930 TO FEB. 1933

SURVEYED UNDER INSTRUCTIONS OF THE BOARD OF SUPERVISORS PER ORDER DATED FEB. 25, 1924

BEARINGS ARE BASED ON THE BEARING OF LA BREA AVENUE PER C.S. 8728

F.B. 89 - 116 - 160

FIELD WORK BY H.F. EVANS
OFFICE WORK BY R.W. STEWART, W.H. KRELLE
CHECKED BY K.R. McPHERSON, D.M. FINLEY

Revised Feb 1944 D.A.White
Revised Oct. 1944 R.W.M.A.
Revised Nov. 1947 R.W. M.A.
Revised Sept 1949 R.W. M.A.

FOR PROFILE SEE C.S. B-790
FOR CROSS SECTIONS SEE C.S. B-791

NOTE:-THE LOCATION OF LA CIENEGA BLVD. AS SHOWN ON THIS MAP ABANDONED BY COUNTY SURVEYOR MARCH, 1947. FOR ADOPTED LOCATION SEE C.S. B-1914-2,3

CS B-749-3
A1 OF A4

SHEET Nº 3 OF 3 SHEETS
COUNTY SURVEYORS MAP Nº B-749

RANCHO CIENEGA O'PASO DE LA TIJERA

P.I-259 C.F. 900. R.F. 532

RANCHO RINCON DE LOS BUEYES

P.I-208-R.F. 190

LA CIENEGA

C.S.B-1914-2

TRACT NO. 7937

M. B. 120-24-25

EASTERLY LINE OF TRACT NO 7937 - M.B.120-24-25

NORTHERLY LINE OF TRACT NO 7937 - M.B.120-24-25

NORTHERLY LINE OF LOT 1 - TRACT NO 7937 - M.B.120-24-25

WESTERLY LINE RANCHO CIENEGA O'PASO DE LA TIJERA - P.I-259

EASTERLY LINE RANCHO RINCON DE LOS BUEYES - P.I-208

SOUTHERLY LINE RANCHO CIENEGA O'PASO DE LA TIJERA P.I-259 C.F. 900 - R.F. 532

WESTERLY LINE RANCHO RINCON DE LOS BUEYES P.I-208

THIS LOCATION ABANDONED BY COUNTY SURVEYOR MARCH 1947 FOR ADOPTED LOCATION SEE C.S.B-1914-2,3

IDENTICAL

DEPARTMENT OF WATER AND POWER CITY OF LOS ANGELES

LA BREA AVE.

VERNON

MARCH BLVD.

BLVD.

CS B-749-3
A2 OF A4

ROAD

LA CIENEGA (MOYNIER) BLVD. (LANE)

MOYNIER'S

NO. 2 M.B. 29-34

2575

AVE.

BLVD.

LA CIENEGA BLVD.

LOCATION ABANDONED BY COUNTY SURVEYOR MAR. 1947 FOR LOCATION ADOPTED SEE C.S.B-1914-3

M. R. 288 - 148

M.B. 5-115

SOUTHERLY BOUNDARY LINE OF CITY OF LOS ANGELES

NORTHERN BOUNDARY LINE OF CITY OF CULVER CITY

WESTERLY LINE RANCHO CIENEGA O'PASO DE LA TIJERA - P.I-259

EASTERLY LINE MOYNIER'S TRACT - M.B.S-115

WESTERLY BOUNDARY OF CITY OF CULVER CITY

WESTERLY LINE MOYNIER'S TRACT - M.B.S-115

WESTERLY BOUNDARY OF CITY OF CULVER CITY

RANCHO CIENEGA O'PASO DE LA TIJERA P.I-259 C.F. 900. R.F. 532

LA CIENEGA BLVD.

BLVD.

WESTERLY LINE RANCHO CIENEGA O'PASO DE LA TIJERA - P.I-259

C.S.B-1914-3

EASTERLY LINE RANCHO RINCON DE LOS BUEYES - P.I-208

TRACT 7

TRACT 9

RANCHO RINCON DE LOS BUEYES M.R.

WESTERLY LINE RANCHO RINCON DE LOS BUEYES P.I-208

NORTHERLY LINE MOYNIER'S TRACT - M.B.S-115

SOUTHERLY BOUNDARY OF CITY OF CULVER CITY

SOUTHERLY BOUNDARY LINE MOYNIER'S TRACT - M.B.S-115

RANCHO RINCON DE LOS BUEYES P.I-208-R.F. 190

19

20

CS B-749-3
A3 OF A4

ARGINAL MAP
NOT TO SCALE

COUNTY SURVEYOR'S MAP No. B-749-3
SHEET No 3 OF 3 SHEETS

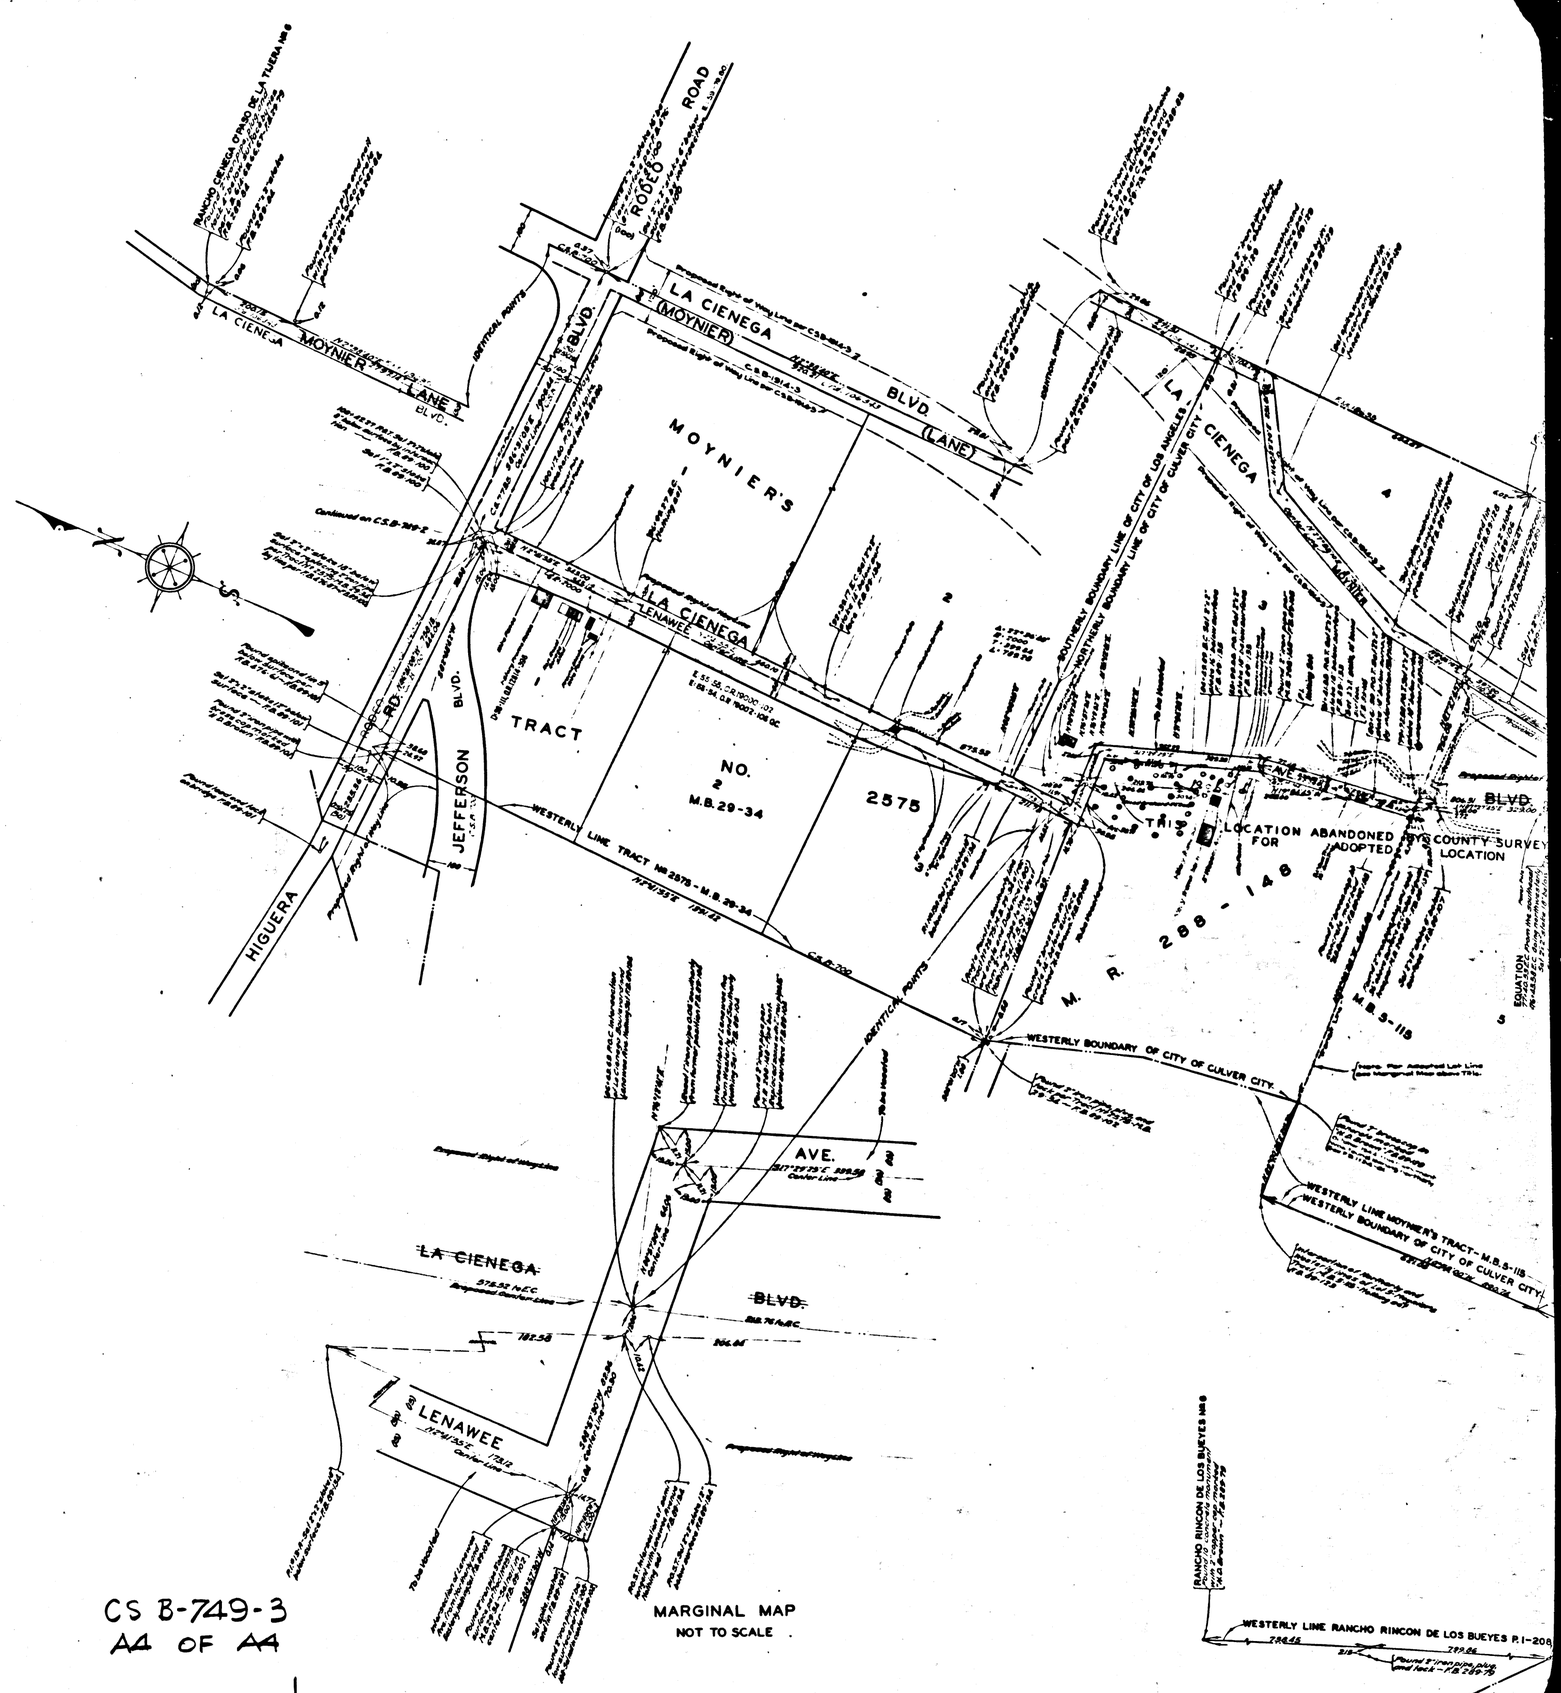

MARGINAL MAP
NOT TO SCALE

CS B-749-3
A4 OF A4

COUNTY SURVEYOR'S MAP No. B-749-3
SHEET No 3 OF 3 SHEETS