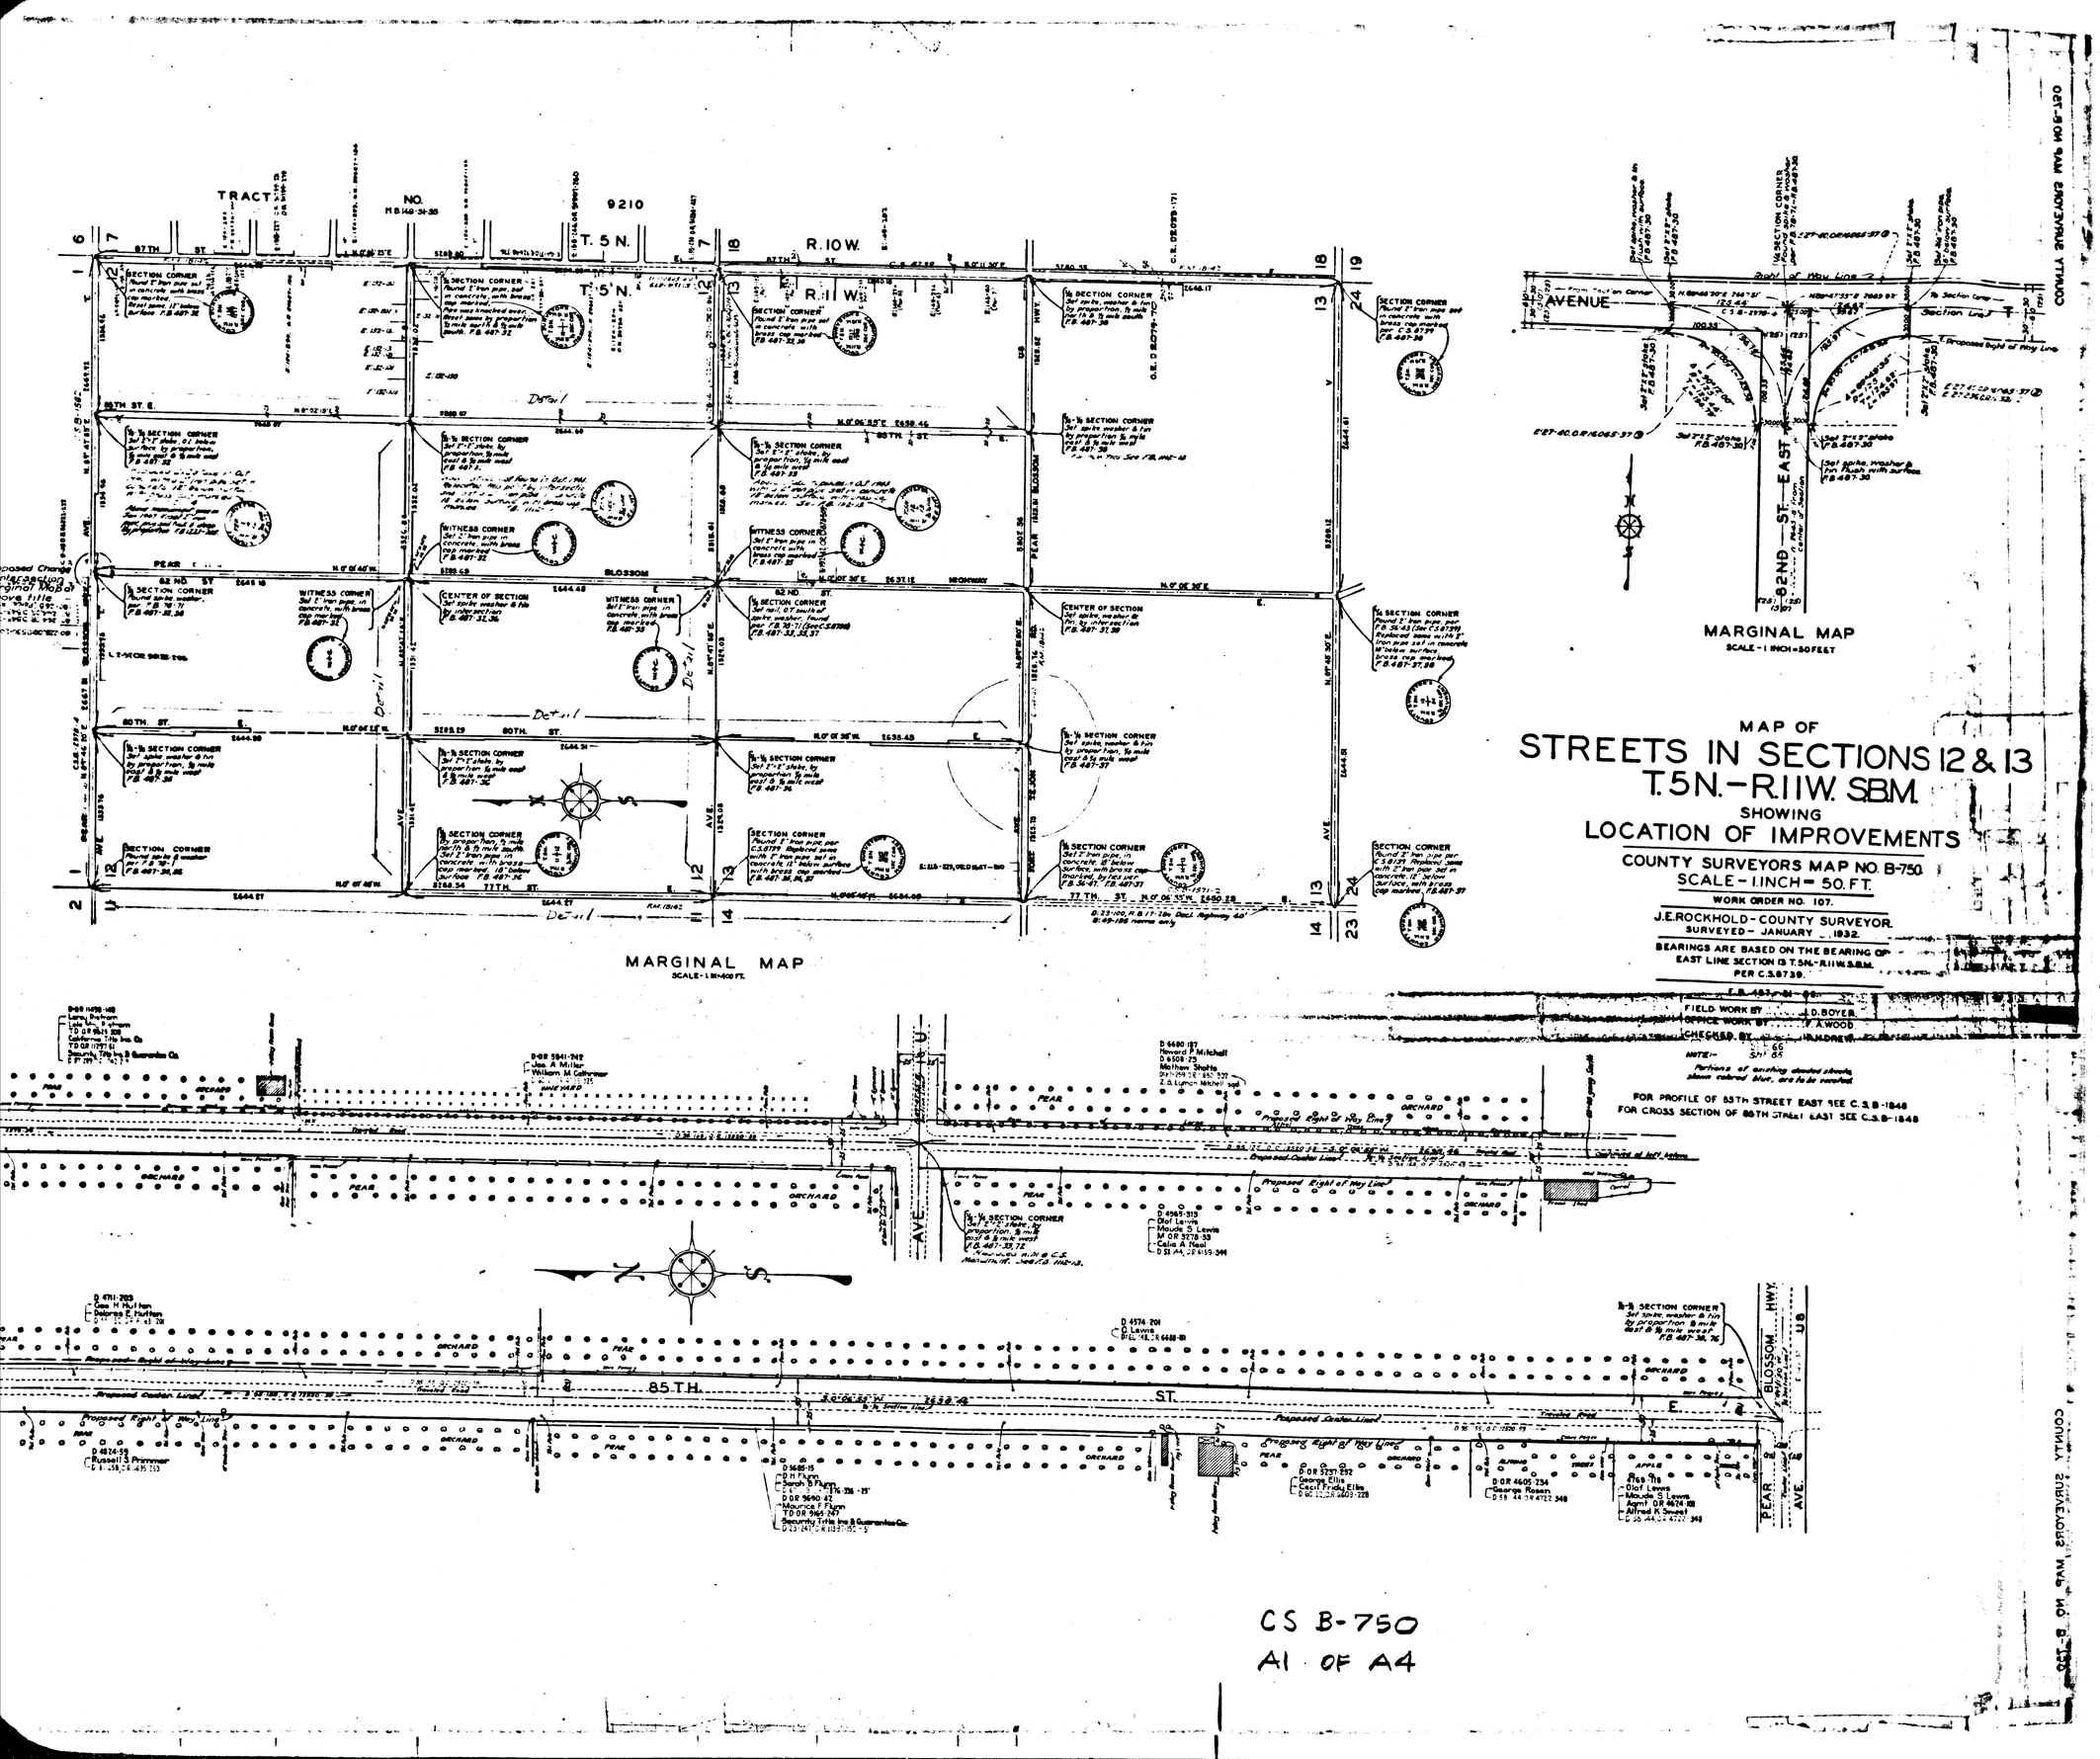

MAP OF
STREETS IN SECTIONS 12 & 13
T. 5 N. – R. 11 W. S.B.M.
SHOWING
LOCATION OF IMPROVEMENTS

COUNTY SURVEYORS MAP NO. B-750
SCALE - 1 INCH = 50 FT.

WORK ORDER NO. 107.

J. E. ROCKHOLD - COUNTY SURVEYOR.
SURVEYED - JANUARY 1932.

BEARINGS ARE BASED ON THE BEARING OF EAST LINE SECTION 13 T. 5 N. - R. 11 W. S.B.M. PER C.S. 8739.

F.B. 487-31-99

FIELD WORK BY J. D. BOYER
OFFICE WORK BY F. A. WOOD
CHECKED BY H. H. DREW

NOTE: Sht 65 Sht 66
Portions of existing dotted streets, shown colored blue, are to be vacated.

FOR PROFILE OF 85TH STREET EAST SEE C.S. B-1848
FOR CROSS SECTION OF 85TH STREET EAST SEE C.S. B-1848

CS B-750
A1 OF A4

80 TH. ST. E.
Proposed Right of Way Line
Proposed Center Line
To be Vacated
¼-¼ SECTION CORNER
Set 2"×2" stake by proportion, ¼ mile east & ½ mile west
F.B. 487-36,55
D.941-311
Florence A Carrier
D.6727-96
Willard C James
D.58-26, O.R.6446-312 (30)
E.86-188, O.R.29310-282
D.O.R.4816-175
Daniel H Flynn
M.O.R.4261-399
Celia A Neal
Simeon W Neal
E.86-177, O.R.29266-315
D:6871-290
Marie P Mikesell
E.86-188, O.R.23310-287
PEAR
ORCHARD
AVE.
T.8
D:6584-99
E.E.Fugitt
D:5182-290
Willard J Kling
D:5179-199
Belle Sinclair
M.O.R.5314-394
Laura E. Lindsley
FORT TEJON RD.
PEARBLOSSOM HWY US
¼-¼ SECTION CORNER
Set spike, washer & tin by proportion ½ mile east & ½ mile west
F.B. 487-37,69
77 TH. ST. E.
E.102-154, O.R.34171-127
¼ SECTION CORNER
By proportion, ½ mile north & ½ mile south. Set 2" iron pipe, in concrete, 18" below surface, with brass cap marked
F.B. 487-36,40
D:5911-199
Security Trust & Sav. Bk.
LITTLE ROCK SCHOOL
77TH. ST. E.
N 0°06'35" W Continued on Marginal Map to the right
¼ SECTION CORNER
Set 2" iron pipe in concrete 18" below surface, with brass cap marked by ties per F.B. 96-47
F.B. 487-37,50
E.102-203, O.R.34335-193
D:27-297, D:6994-146
¼-¼ SECTION CORNER
Set 2"×2" stake, by proportion, ¼ mile east & ½ mile west.
F.B. 487-32,68
D:6703-345
Frank D Burnham
Luella M Burnham
Earl E. Smith
D:7279-34
L.A.Bones
Lura A Bones
M.O.R.4395-187
Willa Emma Hawk
Myra A.Hawks
D.O.R.9981-116 D.O.R.9981-119
Leroy Ristrom
Lela May Ristrom
D.O.R.11279-186
Edward U Wheelock
Blanche N Wheelock
D.O.R.11438-149
Leroy Ristrom
Lela May Ristrom
T.D.O.R.9625-303
California Title Ins. Co.
T.D.O.R.11297-51
Security Title Ins. & Guarantee Co.
D.O.R.5841-342
Jos. A Miller
William M Cathrow
E.136-85
PEAR BLOSSOM HWY. US
CENTER OF SECTION
Set spike, washer & tin, by intersection. F.B. 487-36,61
E.132-190
T.8
¼-¼ SECTION CORNER
Set 2"×2" stake, by proportion, ¼ mile east & ½ mile west
F.B. 487-32,83
¼ SECTION CORNER
Set nail by proportion, ½ mile north & ½ mile south
F.B. 487-36,88
K.88-3, O.R.D.158-473
K.86-48, O.R.D.155-505
K.86-60, O.R.D.158-467
U
¼-¼ SECTION CORNER
Set 2"×2" stake, by proportion, ¼ mile east & ½ mile west
F.B. 487-33,87
85TH. ST.
D 4711-203
Geo H Hutton
Dolores E. Hutton
D 4824-59
Russell S. Primmer
85TH.
TRACT NO. 9210
M.B.148-51-55
T. 5 N.
87TH. ST.
85TH ST. E.
PEAR BLOSSOM AVE.
82 ND. ST.
80TH. ST. E.
77TH. ST. E.
SECTION CORNER
Found 2" iron pipe set in concrete with brass cap marked. Reset same, 12" below surface. F.B. 487-32
WITNESS CORNER
Set 2" iron pipe in concrete, with brass cap marked F.B. 487-32
CENTER OF SECTION
Set spike washer & tin by intersection F.B. 487-32,36
SECTION CORNER
Found spike & washer per F.B. 78-1 F.B. 487-34,36
For Proposed Change of this intersection see Marginal Map at right above title.
Detail
RM. 18142
MARGINAL
SCALE - 1 IN.=400 FT.
CS B-750
A2 OF A4

CS B-750
A3 OF A4

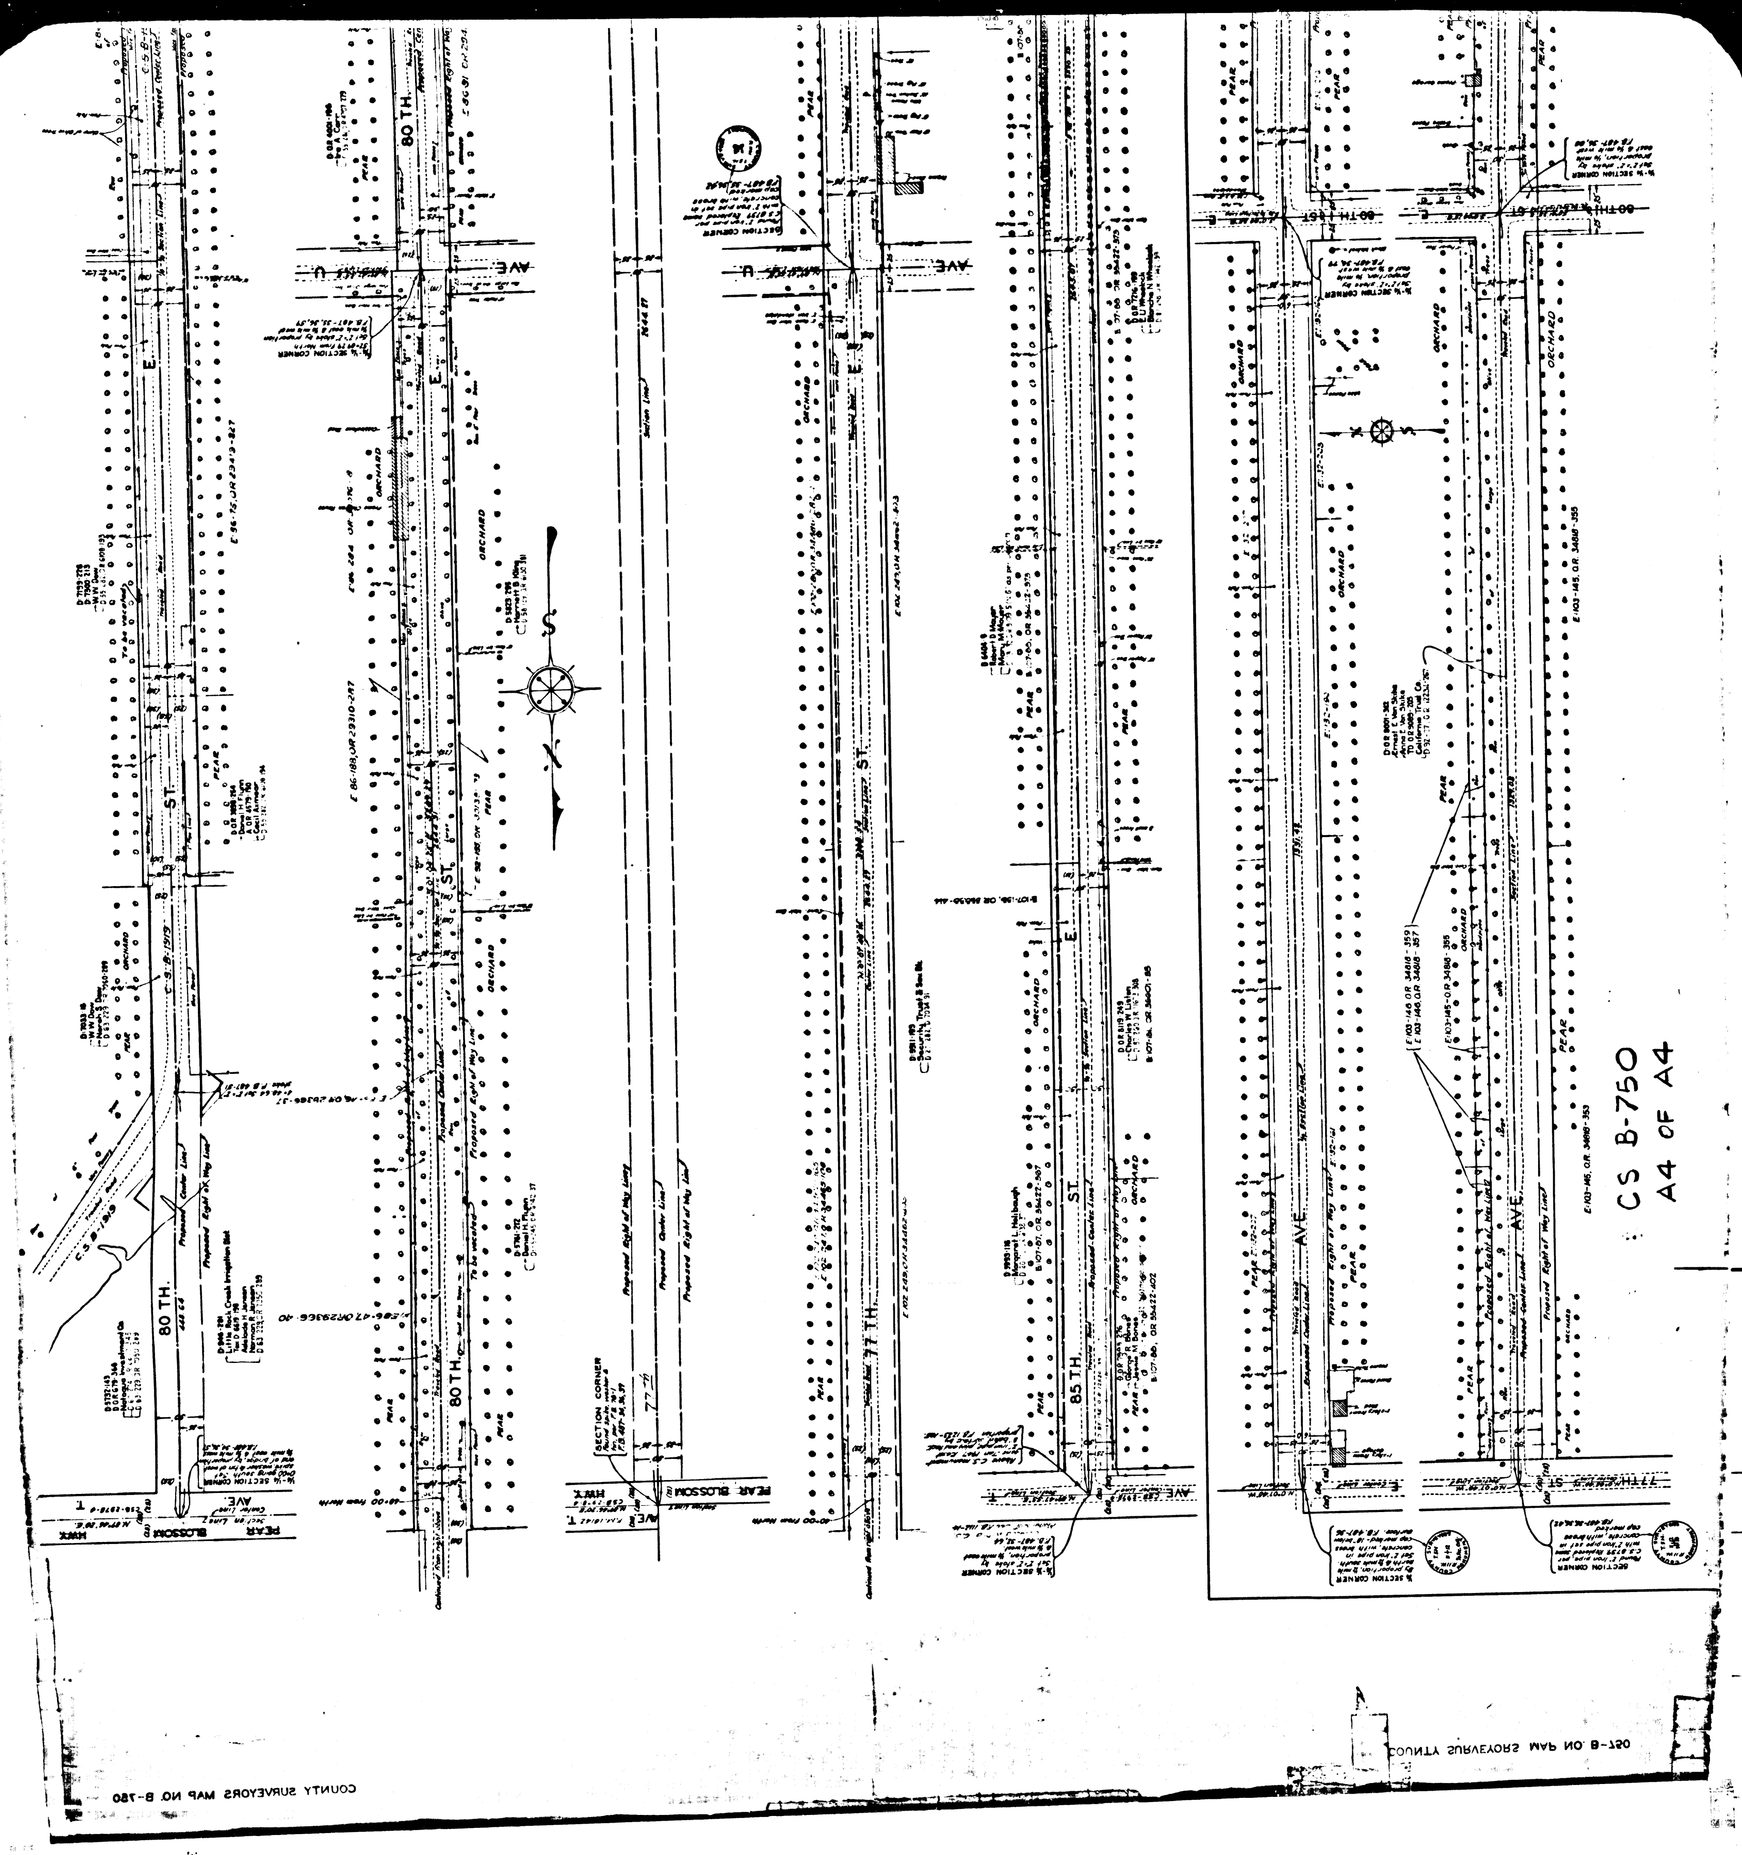
CS B-750
A4 OF A4
80 TH.
85 TH.
77 TH.
PEAR BLOSSOM HWY.
ORCHARD
PEAR
SECTION CORNER
Proposed Right of Way Line
Proposed Center Line
Section Line
COUNTY SURVEYORS MAP NO. B-750
OST-B ON RAM SURVEYORS VTNUCO