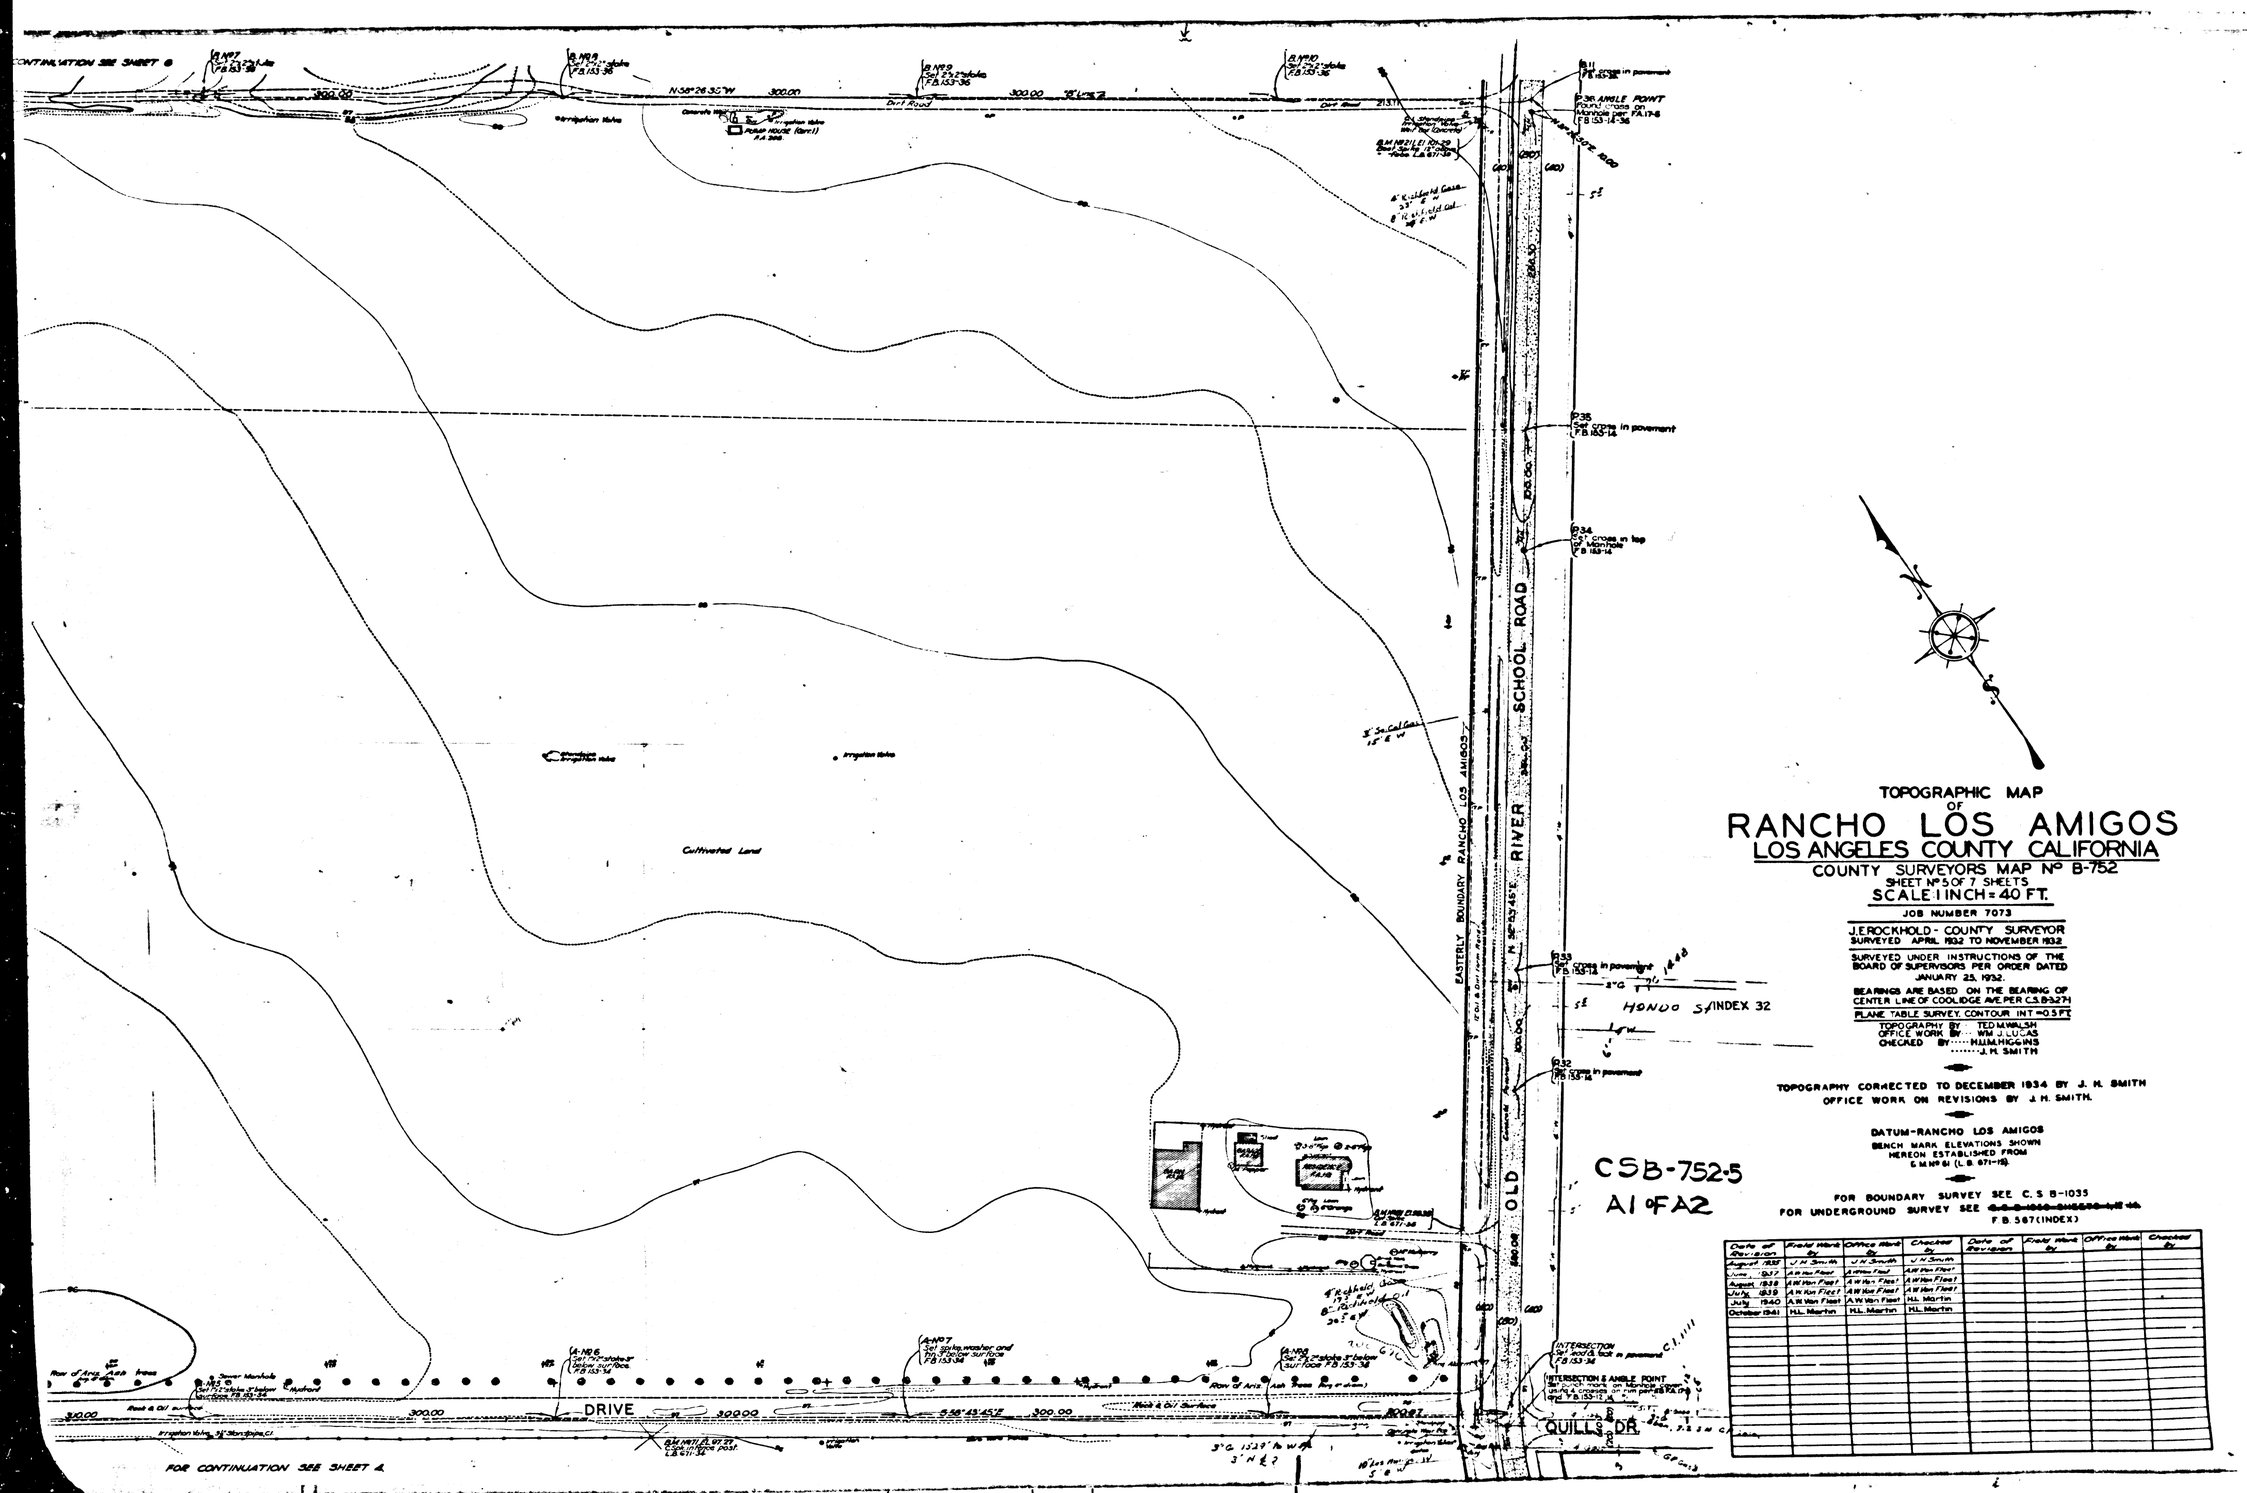

CSB-752-5
A1 of A2

TOPOGRAPHIC MAP
OF
RANCHO LOS AMIGOS
LOS ANGELES COUNTY CALIFORNIA

COUNTY SURVEYORS MAP Nº B-752
SHEET Nº 5 OF 7 SHEETS
SCALE 1 INCH = 40 FT.

JOB NUMBER 7073

J.E. ROCKHOLD - COUNTY SURVEYOR
SURVEYED APRIL 1932 TO NOVEMBER 1932

SURVEYED UNDER INSTRUCTIONS OF THE BOARD OF SUPERVISORS PER ORDER DATED JANUARY 25, 1932.

BEARINGS ARE BASED ON THE BEARING OF CENTER LINE OF COOLIDGE AVE. PER C.S. B-327

PLANE TABLE SURVEY. CONTOUR INT = 0.5 FT.

TOPOGRAPHY BY ..... TED M. WALSH
OFFICE WORK BY ..... WM. J. LUCAS
CHECKED BY ..... H.J.M. HIGGINS
..... J. H. SMITH

TOPOGRAPHY CORRECTED TO DECEMBER 1934 BY J. H. SMITH
OFFICE WORK ON REVISIONS BY J. H. SMITH.

DATUM-RANCHO LOS AMIGOS
BENCH MARK ELEVATIONS SHOWN HEREON ESTABLISHED FROM C.S. Nº 61 (L.B. 671-15).

FOR BOUNDARY SURVEY SEE C.S. B-1035
FOR UNDERGROUND SURVEY SEE F.B. 587 (INDEX)

Date of Revision	Field Work By	Office Work By	Checked By	Date of Revision	Field Work By	Office Work By	Checked By
August 1932	J. H. Smith	J. H. Smith	J. H. Smith				
June 1937	A. W. Van Fleet	A. W. Van Fleet	A. W. Van Fleet				
August 1938	A. W. Van Fleet	A. W. Van Fleet	A. W. Van Fleet				
July 1939	A. W. Van Fleet	A. W. Van Fleet	A. W. Van Fleet				
July 1940	A. W. Van Fleet	A. W. Van Fleet	H.L. Martin				
October 1941	H.L. Martin	H.L. Martin	H.L. Martin				

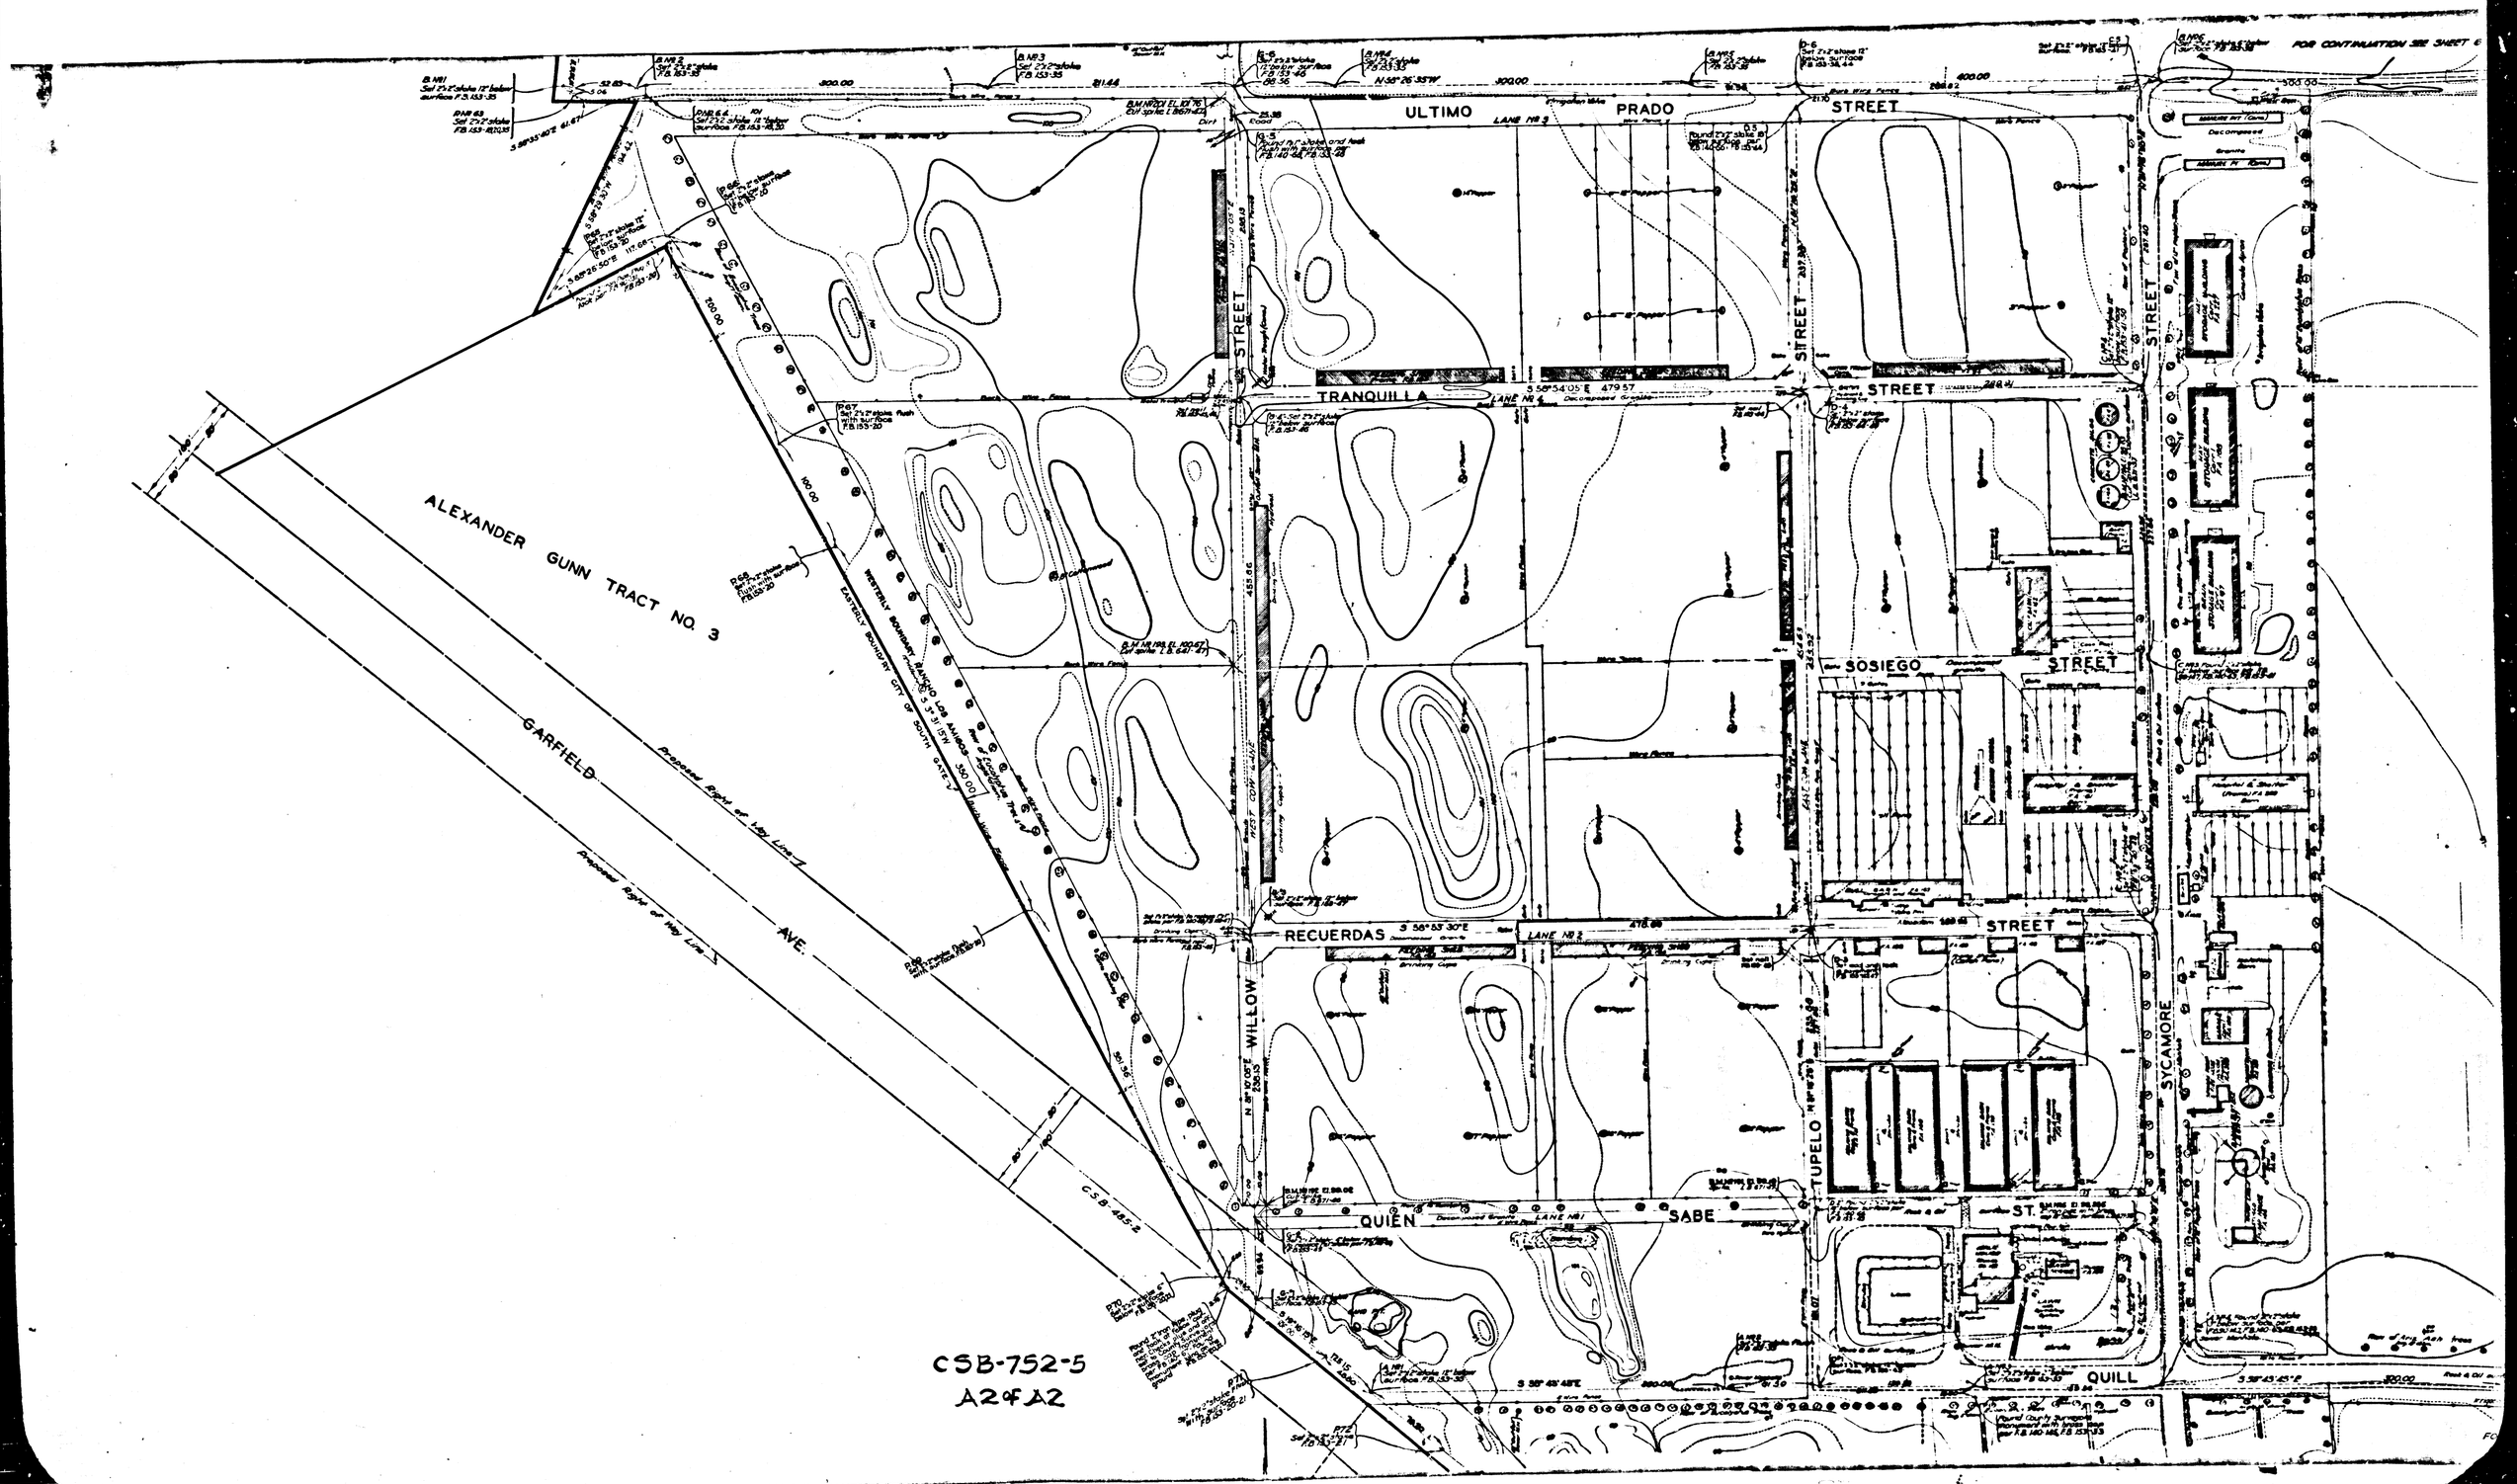
ULTIMO
PRADO
STREET
TRANQUILLA
LANE NO 4
RECUERDAS
LANE NO 2
QUIEN
SABE
LANE NO 1
SOSIEGO
QUILL
WILLOW
TUPELO
SYCAMORE
ALEXANDER GUNN TRACT NO. 3
GARFIELD
AVE.
Proposed Right of Way Line
EASTERLY BOUNDARY CITY OF SOUTH GATE
WESTERLY BOUNDARY RANCHO LOS ALAMITOS
FOR CONTINUATION SEE SHEET 6
CSB-752-5
A2 of A2