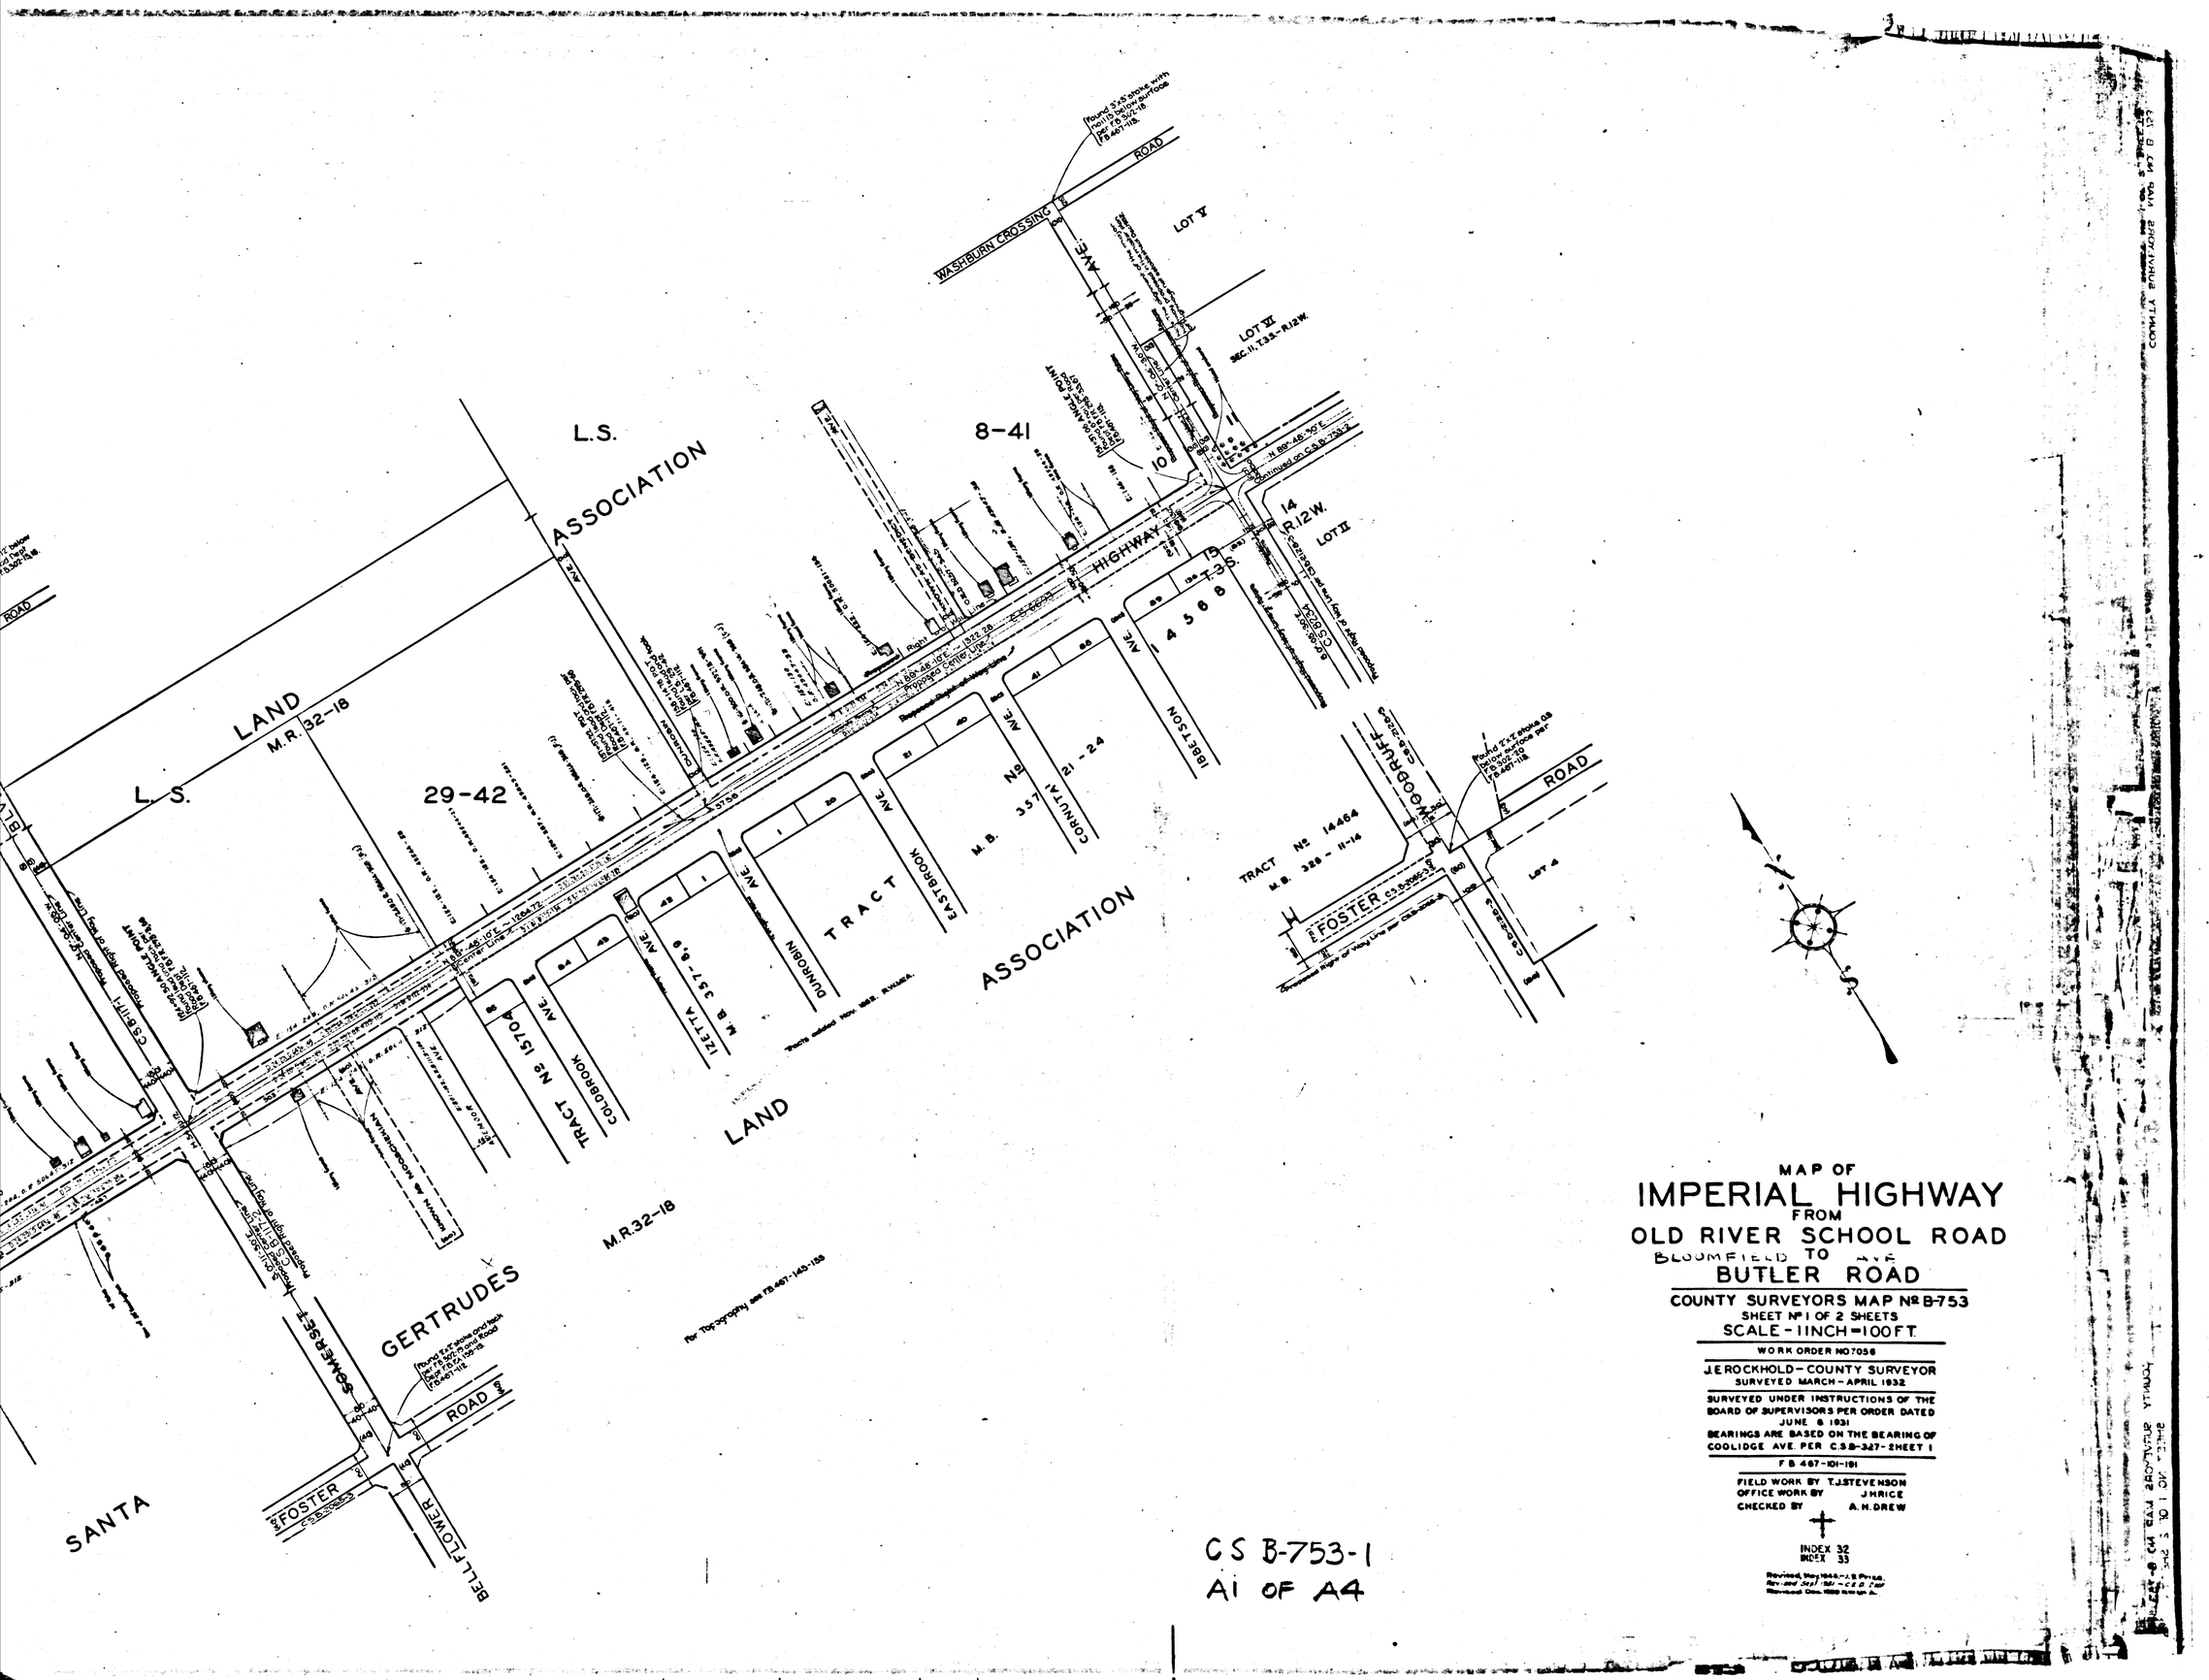

MAP OF
IMPERIAL HIGHWAY
FROM
OLD RIVER SCHOOL ROAD
BLOOMFIELD TO AVE
BUTLER ROAD

COUNTY SURVEYORS MAP No B-753
SHEET No 1 OF 2 SHEETS
SCALE - 1 INCH = 100 FT.

WORK ORDER NO 7056

J.E. ROCKHOLD - COUNTY SURVEYOR
SURVEYED MARCH - APRIL 1932

SURVEYED UNDER INSTRUCTIONS OF THE BOARD OF SUPERVISORS PER ORDER DATED JUNE 8 1931
BEARINGS ARE BASED ON THE BEARING OF COOLIDGE AVE. PER C.S.B-327-SHEET 1

F.B. 467-101-191

FIELD WORK BY T.J. STEVENSON
OFFICE WORK BY J.H. RICE
CHECKED BY A.H. DREW

INDEX 32
INDEX 33

CS B-753-1
A1 OF A4

CS B-753-1
A2 OF A4

CS B-753-1
A3 OF A4

SANTA GERTRUDES M.R. 32-18 LAND

RANCHO SANTA GERTRUDES

LOT C

LOT E

LOT G

QUILL

MEADOW ROAD

BEAR AVE.

140 AVE.

LEEDS ST.

IMPERIAL HIGHWAY

ROAD 88

SCHOOL

LOS RIVES

AVE.

KNOWN AS LEEDS

EASTERLY BOUNDARY RANCHO LOS AMIGOS

KNOWN AS SMALLWOOD AVE.

POINT

ANGLE

CASSINA

ALLEY

TRACT

LANE

HORTON

AMIGOS

O.R. D 3179-791

Found 4 crosses on rim of manhole Set punch mark by inter section. F.B. 467-105

Found lead and tack per F.B. 140-56 F.B. 467-107

Found County Surveyor's brass cap monument flush with surface per F.B. 140-65. F.B. 153-11

Found lead and tack per F.B. 140-56 F.B. 467-107

Found County Surveyor's brass cap monument flush with surface per F.B. 140-65. F.B. 153-11

DETAIL NOT TO SCALE

Proposed Right of Way Line

ADOPTED BY COUNTY SURVEYOR NOV. 1952

Resolution declaring a public highway D-45-160 RB 32-108 Resolution rescinded ~ RB 33-227

C.S.B.-2286

C.S. 7064

C.S. 7576

C.S.B.-753-1

A4 OF A4

For Topography see F.B. 467-124-125.

For Topography see F.B. 467-125-130

Found cut spike, tin and washer per F.B. 140-65, 77 F.B. 467-108.

COUNTY SURVEYOR'S MAP NO. B-753
SHEET NO. 1 OF 2 SHEETS