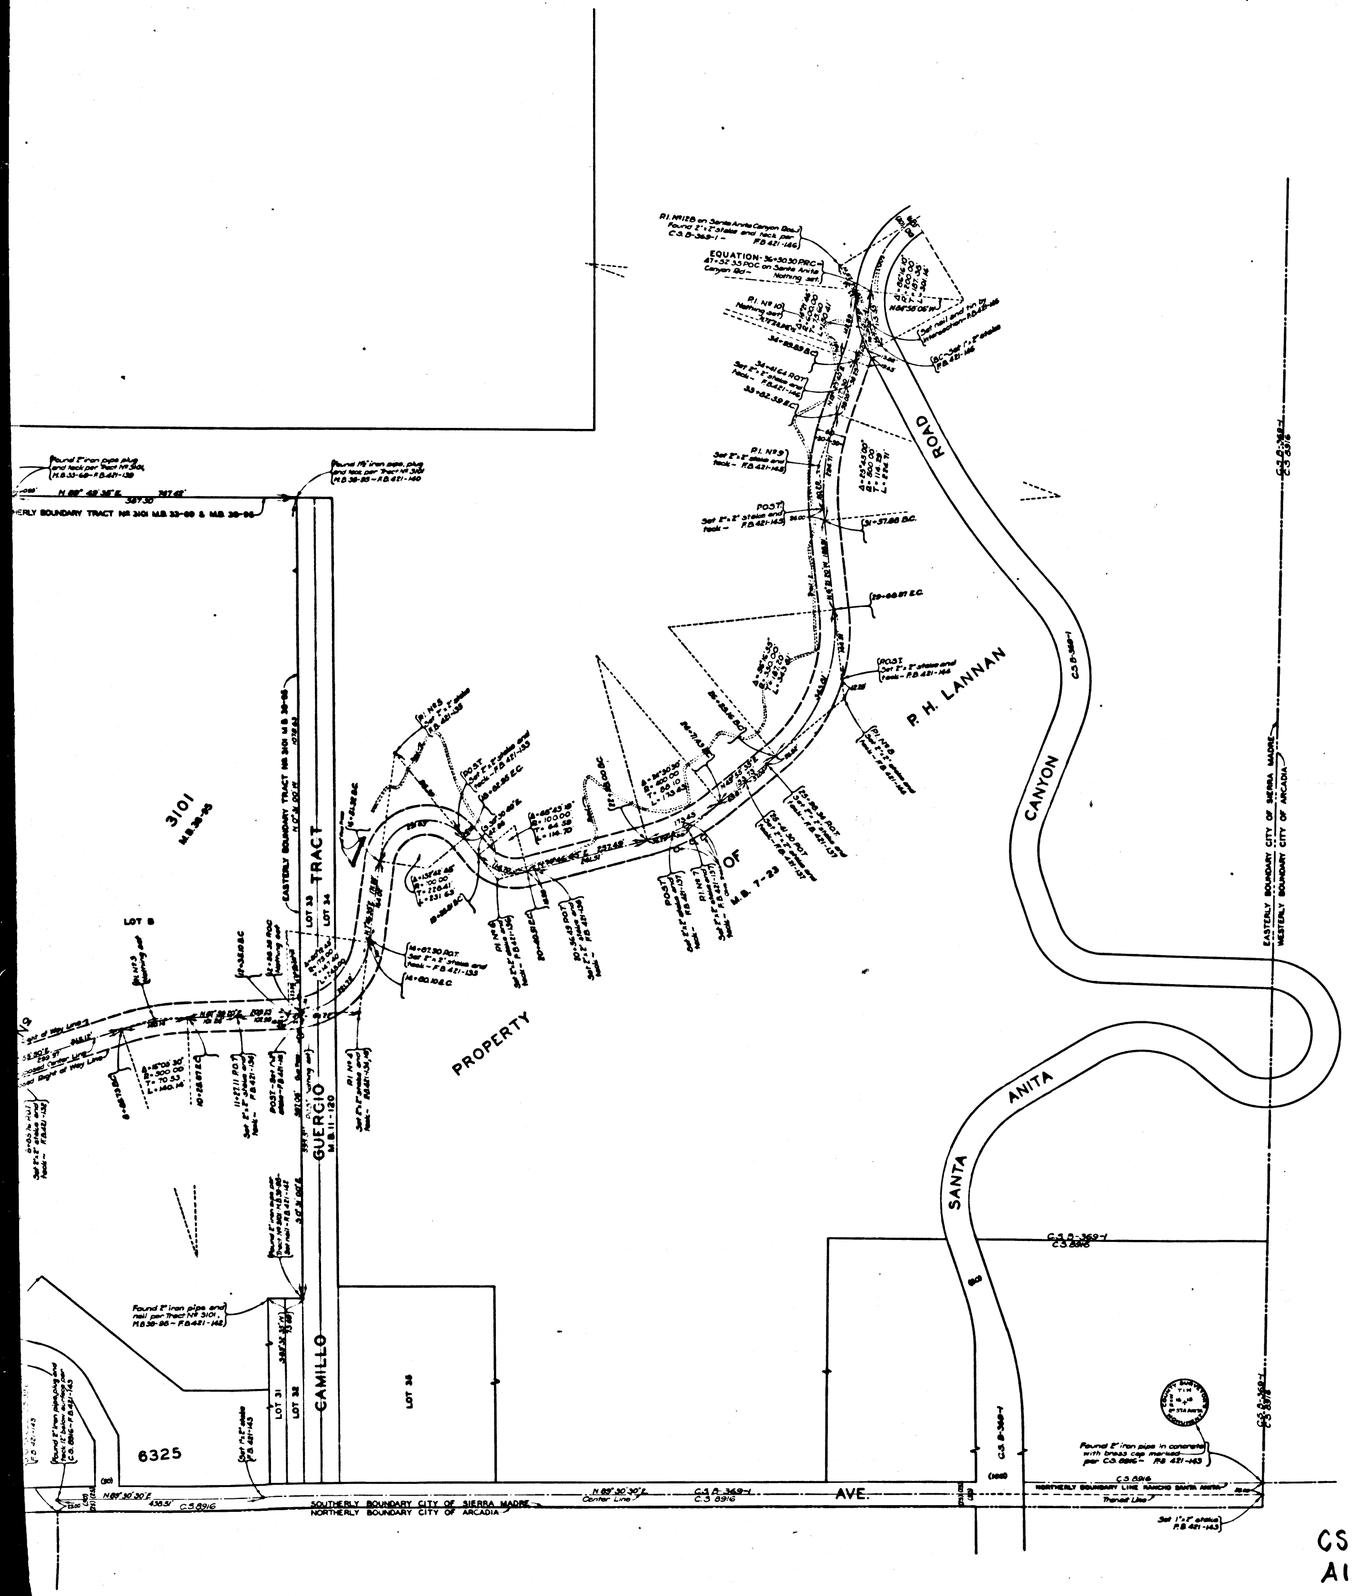

MAP OF
STURTEVANT DRIVE
FROM
TRACT Nº 2456 M.B. 31-55
TO
SANTA ANITA CANYON ROAD

COUNTY SURVEYORS MAP Nº B-757
SCALE - 1 INCH = 100 FT.

WORK ORDER Nº 785

J.E. ROCKHOLD - COUNTY SURVEYOR
SURVEYED DEC. 1931 TO FEB. 1932

SURVEYED UNDER INSTRUCTIONS OF THE BOARD OF SUPERVISORS PER ORDER DATED NOV. 7 1927

BEARINGS ARE BASED ON THE BEARING OF SANTA ANITA CANYON ROAD PER C. S. B-369-1

F. B. 421-125-150

FIELD WORK BY....T. J. STEVENSON
OFFICE WORK BY.....O. L. PACK
CHECKED BY.....A. H. DREW

SH. 45

CS B-757
A1 OF A2

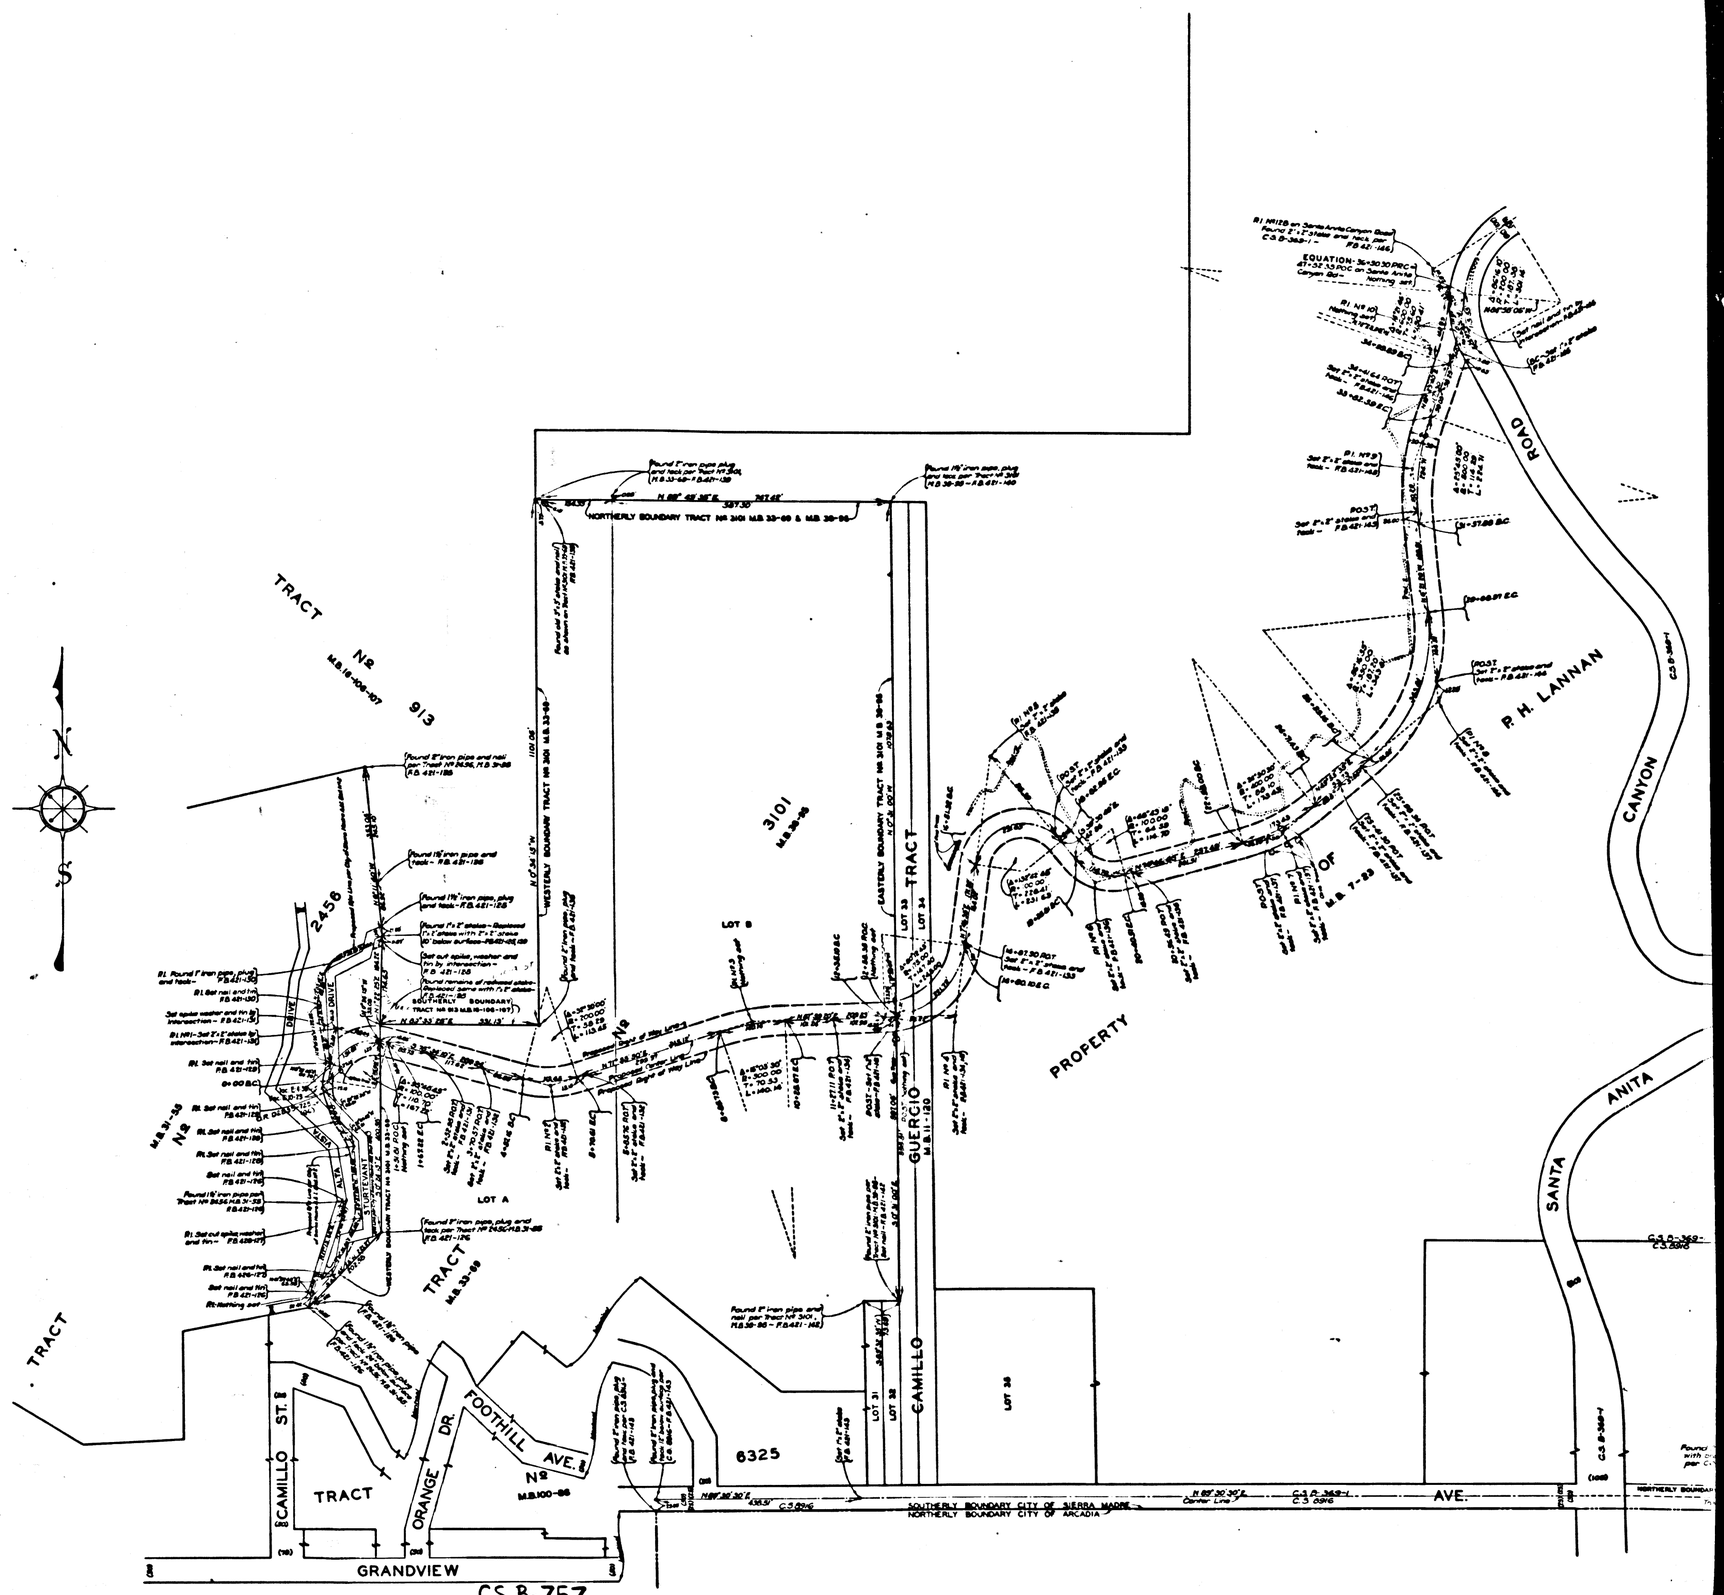

CS B-757
A2 OF A2