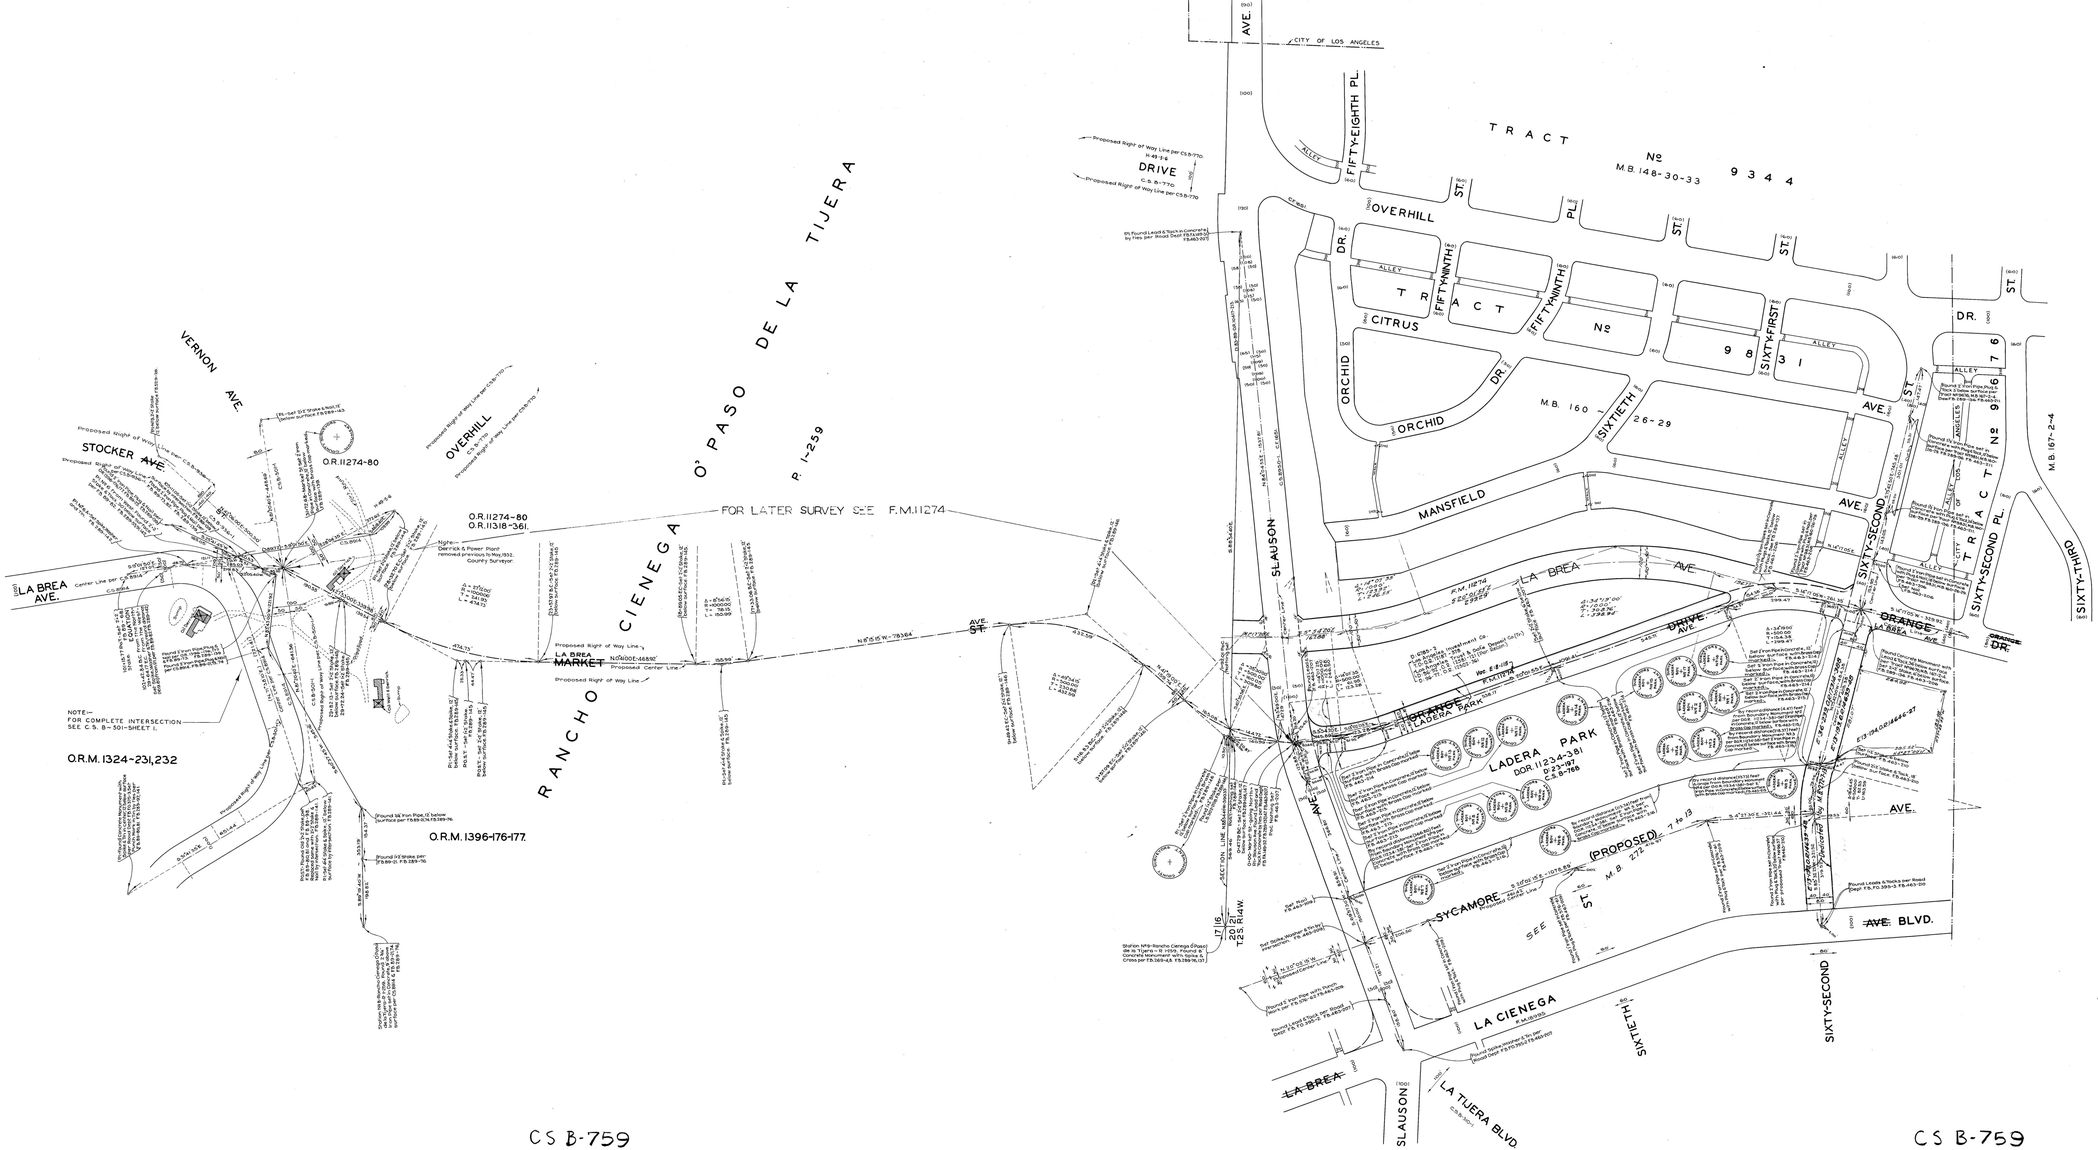

INDEX 24

MAP OF

LA BREA ~~MARKET STREET~~ AVENUE

FROM

VERNON AVENUE

TO

SIXTY SECOND STREET.

COUNTY SURVEYORS MAP Nº B-759

SCALE:- 1 INCH = 100 FT.

WORK ORDER Nº 7032

J.E. ROCKHOLD - COUNTY SURVEYOR

SURVEYED APRIL 1931 TO JUNE 1932.

SURVEYED UNDER INSTRUCTIONS OF THE BOARD OF SUPERVISORS PER ORDER DATED FEB. 24TH 1931.

BEARINGS ARE BASED ON THE BEARING OF VERNON AVENUE PER C.S. B-501-1.

F.B. 89-21,68,73,74,82,98. F.B. 269-4,8.
F.B. 289-55,76,91,136-147. F.B. 463-205-216.

FIELD WORK BY.... R.B. EMMOTT
OFFICE WORK BY. A.W. MALLISTER
CHECKED BY.... K.R. MPHERSON

FOR PROFILE SEE C.S. B-784 - SHT. 1.
FOR CROSS SECTIONS SEE C.S. B-784-SHT. 2.

CS B-759
A2 OF A2

CS B-759
A1 OF A2