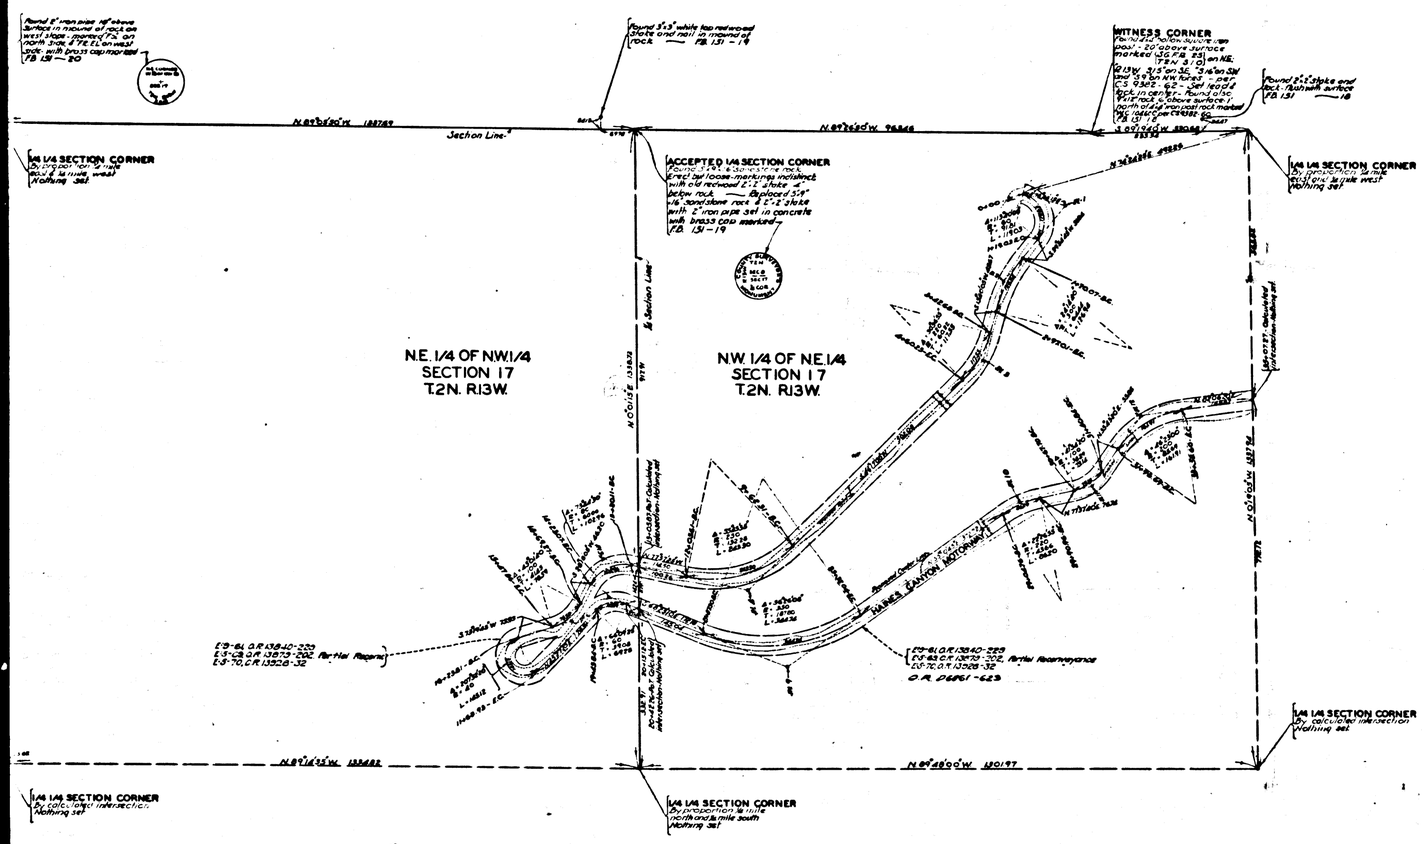


FOR ADDITIONAL CORNERS IN SECTION 17 SEE MARGINAL MAP

N

S

MAP OF

# HAINES CANYON MOTORWAY

IN

## SECTION 17 – T. 2 N. – R. 13 W. – S.B.M.

COUNTY SURVEYORS MAP Nº B-762

SCALE - 1 INCH = 100 FT.

WORK ORDER Nº 7081

J. E. ROCKHOLD - COUNTY SURVEYOR

SURVEYED MARCH-APRIL 1932

BEARINGS ARE BASED ON THE BEARING OF SO. LINE SEC. 17-T.2N.R.13W. PER C.S.B.-743-1

F.B. 131 – 12-34

FIELD WORK BY C.A. BENSON

OFFICE WORK BY K.V. MORIN

CHECKED BY R.R. McPHERSON

Sht. 1

CSB-762

A1 OF A2

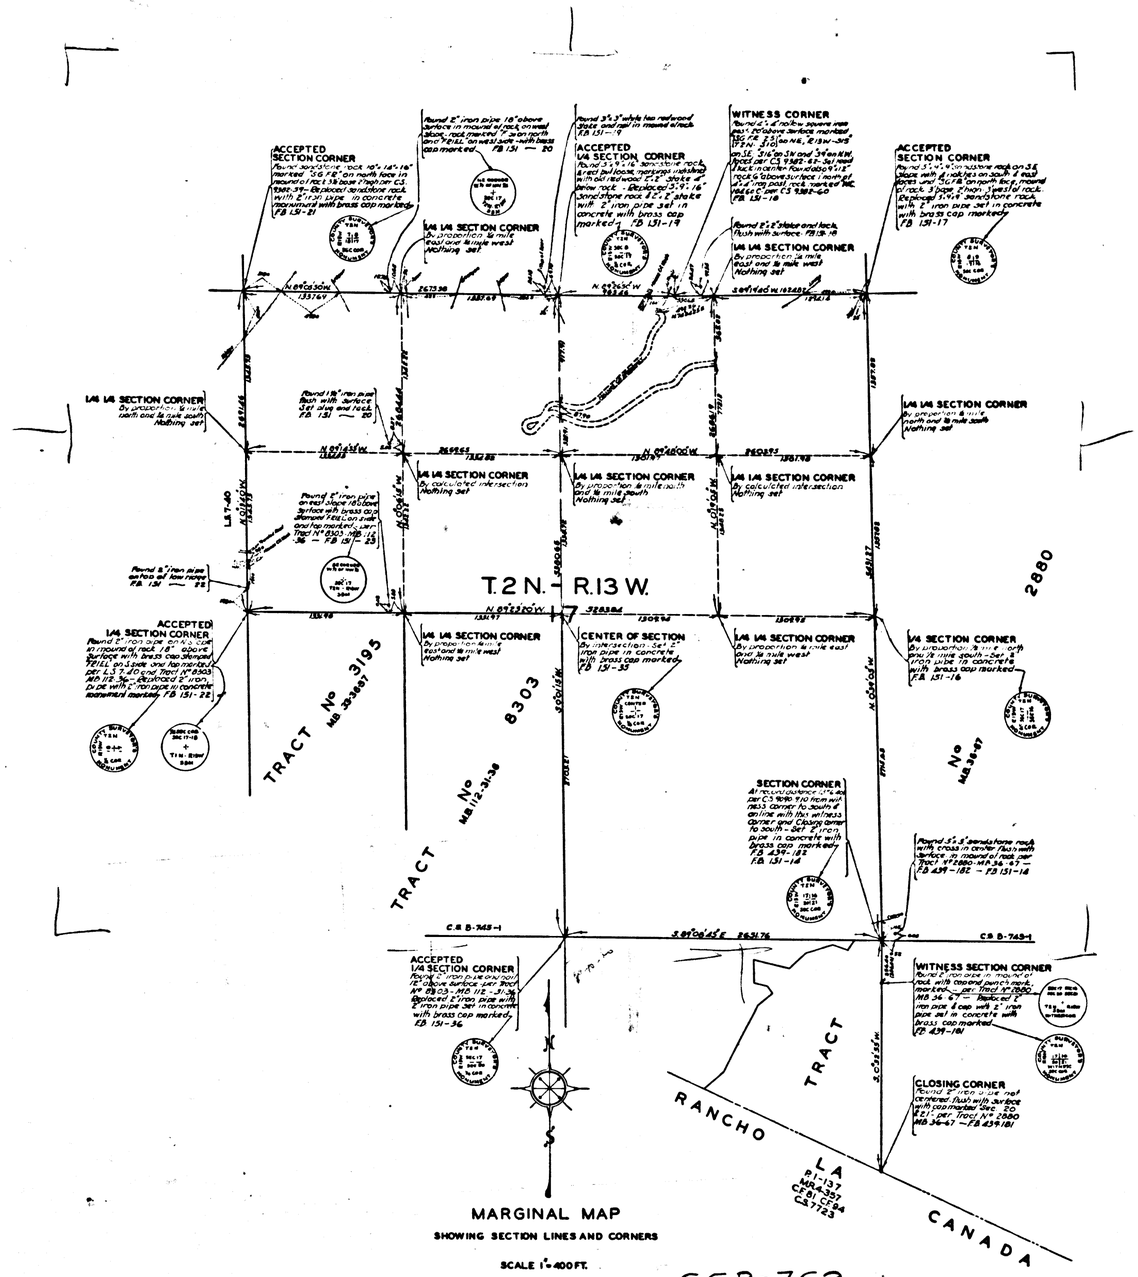


CSB-762
A2 OF A2