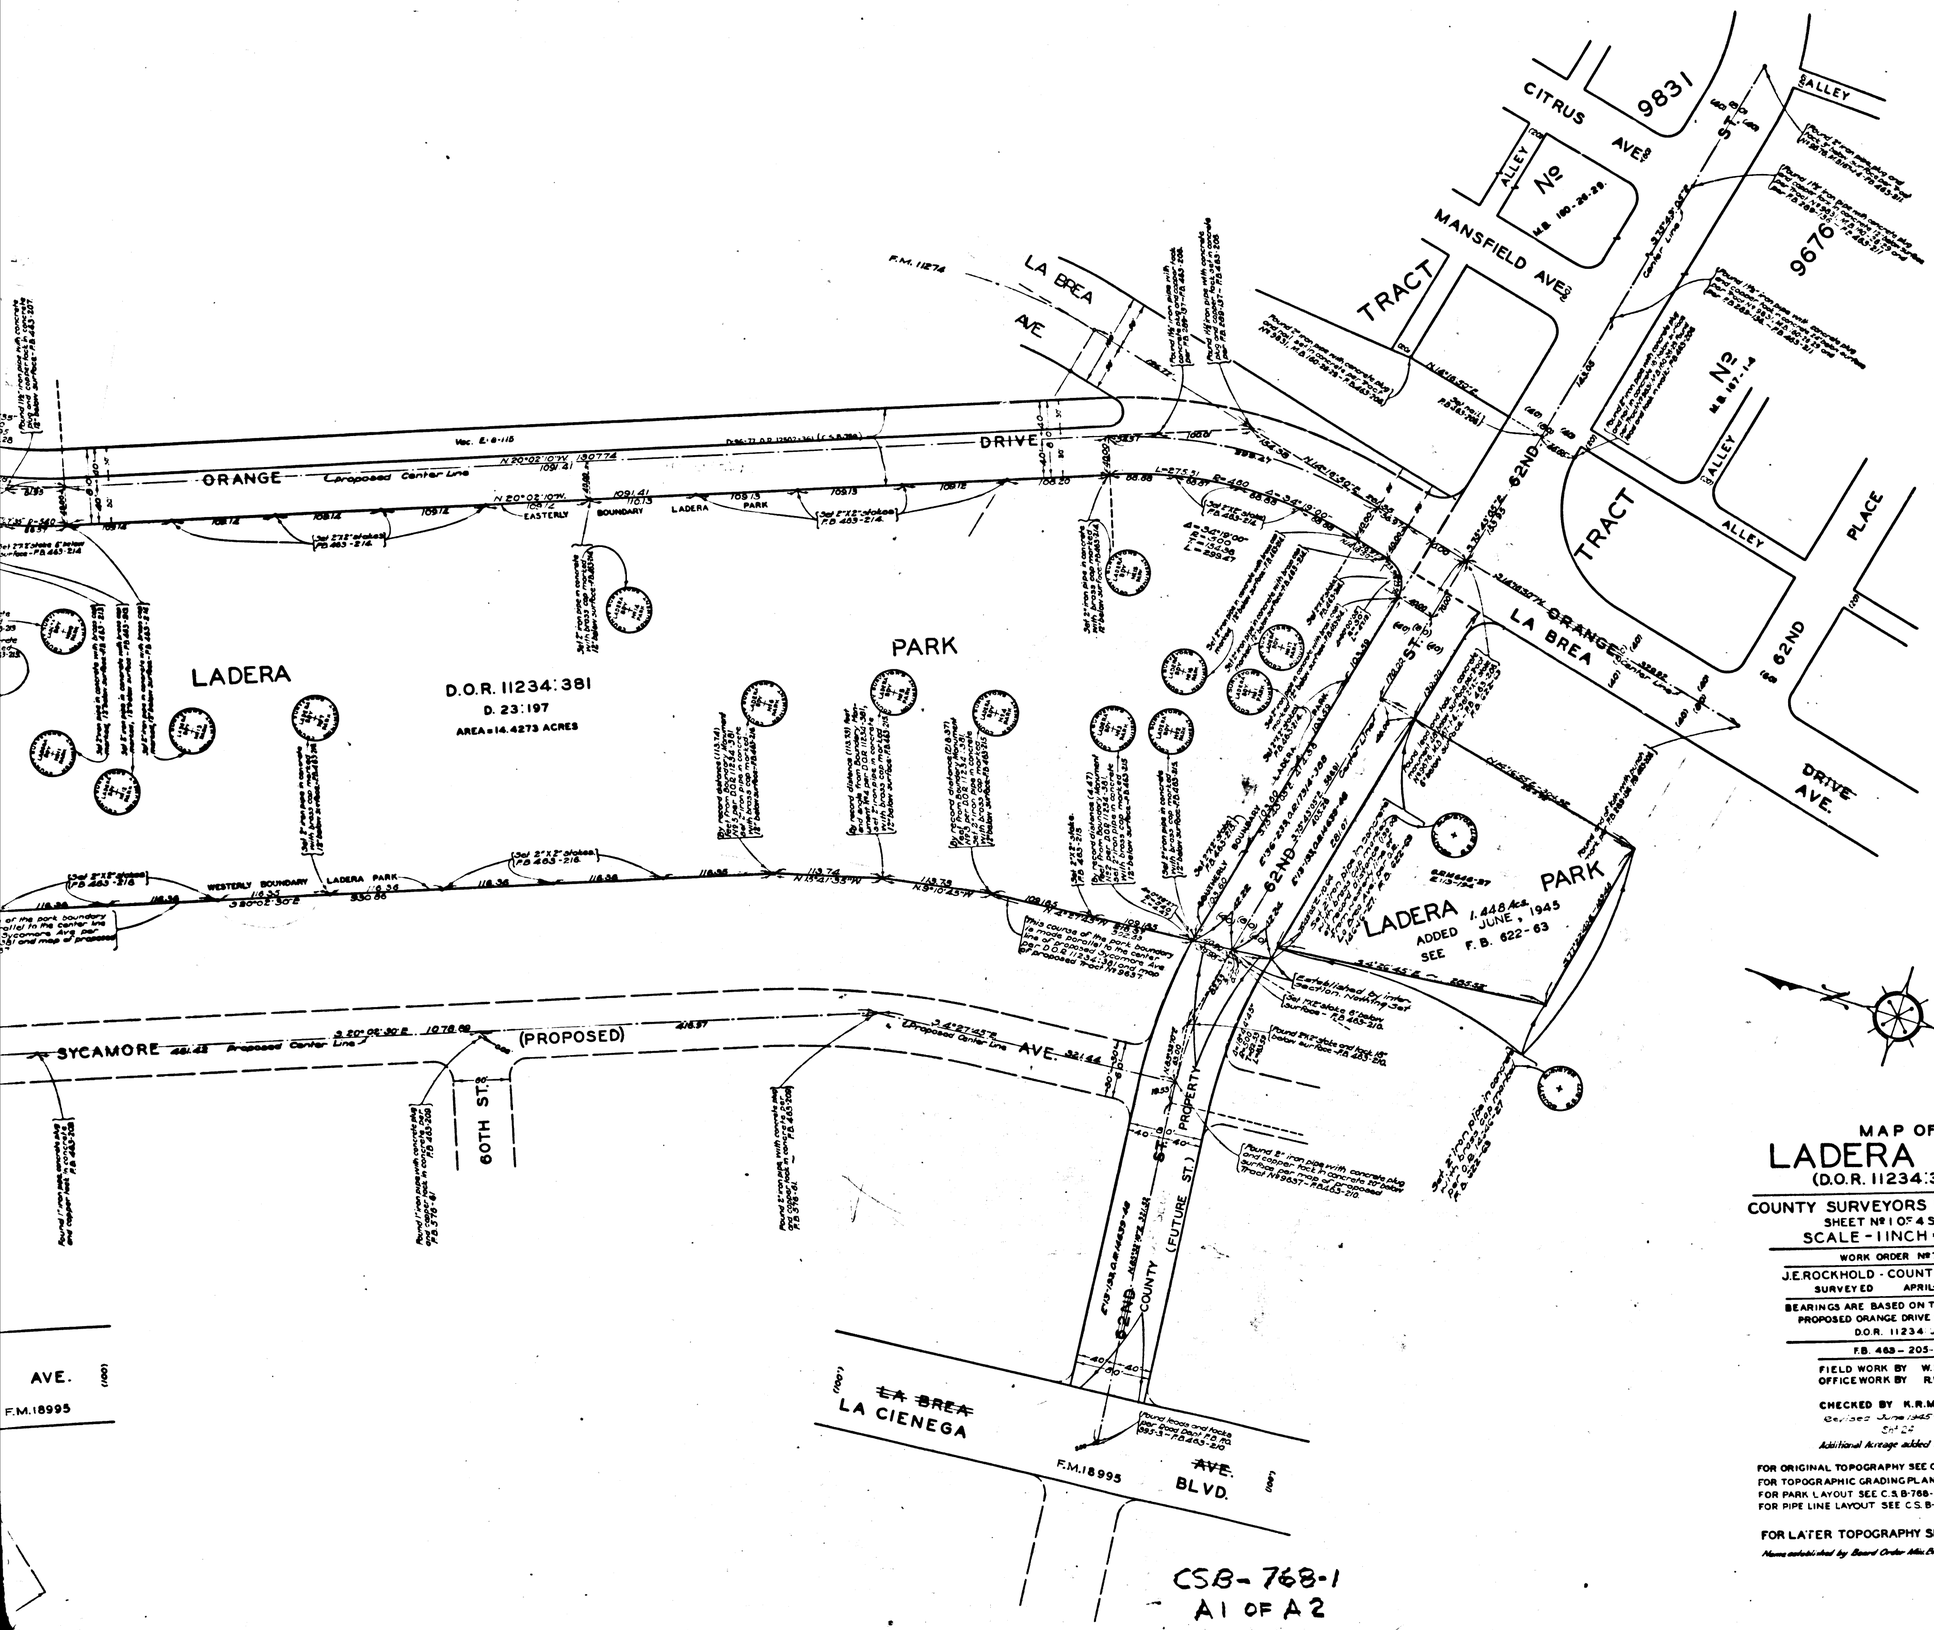

MAP OF
LADERA PARK
(D.O.R. 11234:381)

COUNTY SURVEYORS MAP Nº B-768
SHEET Nº 1 OF 4 SHEETS
SCALE - 1 INCH = 50 FT.

WORK ORDER Nº 7153

J.E. ROCKHOLD - COUNTY SURVEYOR
SURVEYED APRIL-MAY, 1932

BEARINGS ARE BASED ON THE BEARING OF PROPOSED ORANGE DRIVE AS SHOWN ON D.O.R. 11234:381

F.B. 463 - 205-216

FIELD WORK BY W.I. GILCHRIST
OFFICE WORK BY R.W. STEWART
D.A. WHITE

CHECKED BY K.R. McPHERSON
Revised June 1945 - Gr. Cox
Sht 2
Additional Acreage added 10-30-58 C.E.D.

FOR ORIGINAL TOPOGRAPHY SEE C.S.B-768 SHEET 2.
FOR TOPOGRAPHIC GRADING PLAN SEE C.S.B-768- SHEET 3.
FOR PARK LAYOUT SEE C.S.B-768- SHEET 4.
FOR PIPE LINE LAYOUT SEE C.S.B-1389.

FOR LATER TOPOGRAPHY SEE C.S. B-2552

Name established by Board Order Min. Bk. 403-67. See E:158-297

CSB-768-1
A1 OF A2

COUNTY SURVEYORS MAP NO. B-768
SHEET NO. 1 OF 4 SHEETS

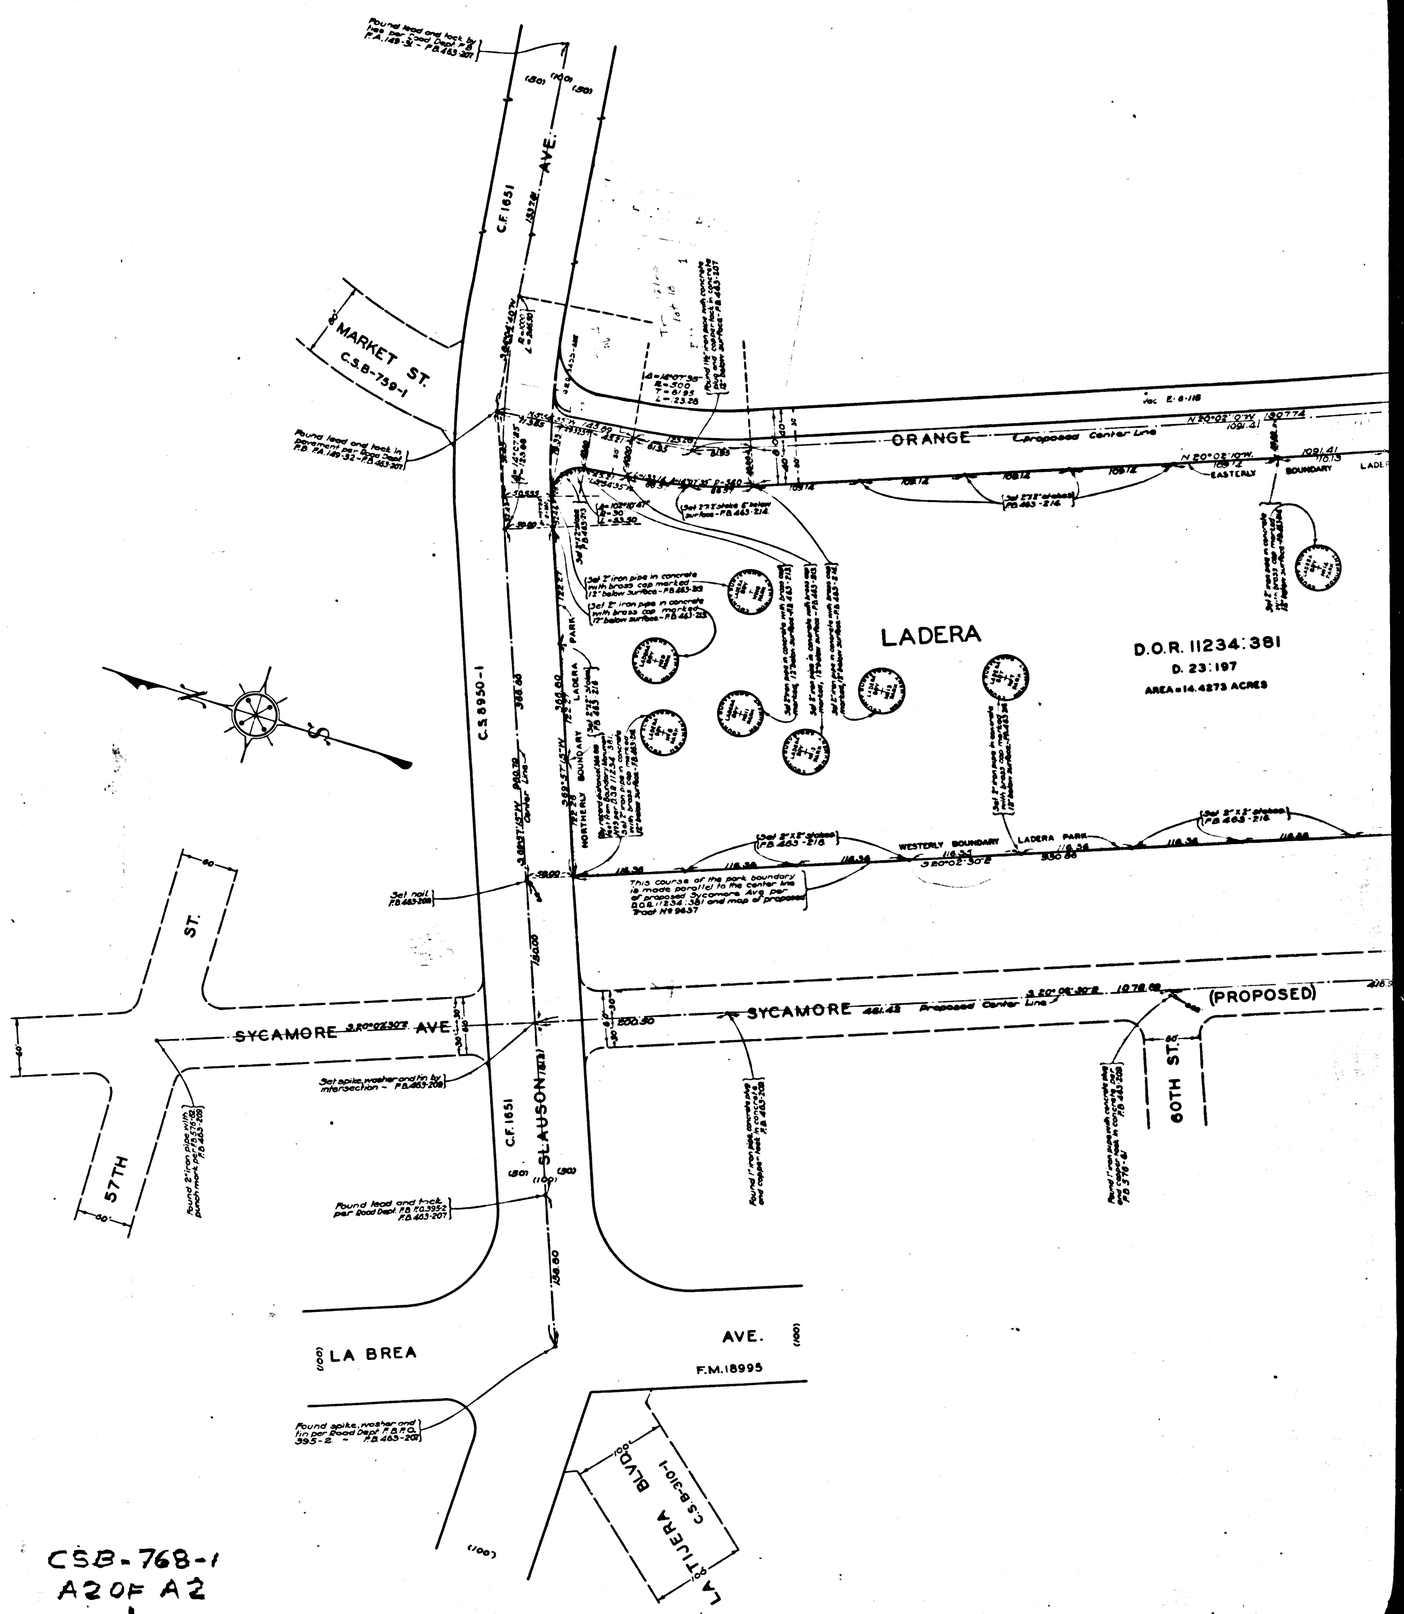

CSB-768-1
A2 OF A2